DYDDIEDIG/DATED 19 / 3 / 2025

Gorchymyn (Cydgrynhoi) Bwrdeistref Sirol Conwy (Atal A Chyfyngu Aros A Mannau Parcio Oddi Ar Y Stryd) 2006 Gorchymyn (Diwygiad Rhif 1) 2025 – Y Pared Llandudno

The County Borough Of Conwy (Prohibition And Restriction Of Waiting & On Street Parking Places) (Consolidation) Order 2006 (Amendment No1) Order 2025 – The Parade Llandudno

GORCHYMYN
ORDER

Pennaeth y Gyfraith a Llywodraethu
Head of Law and Governance
Cyngor Bwrdeistref Sirol Conwy/
Conwy County Borough Council,
Blwch Post 1/PO Box 1
Bae Colwyn/Colwyn Bay
LL29 0GG

Cyf /Ref CCBC-049274

GORCHYMYN (CYDGRYNHOI) BWRDEISTREF SIROL CONWY (ATAL A CHYFYNGU AROS A MANNAU PARCIO ODDI AR Y STRYD) 2006 GORCHYMYN (DIWYGIAD RHIF 1) 2025 Y PARED LLANDUDNO

Yn unol â'i bwerau dan Adrannau 1(1), 2(1) i (3) a Rhan IV Atodlen 9, Deddf Rheoli Trafnidiaeth Ffyrdd 1984 (y cyfeirir ati o hyn ymlaen fel "Deddf 1984"), a'r holl bwerau galluogi eraill, ac ar ôl ymgynghori gyda Phrif Swyddog yr Heddlu yn unol â Rhan III Atodlen 9 Deddf 1984, y mae Cyngor Bwrdeistref Sirol Conwy (y cyfeirir ato o hyn ymlaen fel "y Cyngor") yn gwneud drwy hyn y Gorchymyn a ganlyn

1 Bydd y Gorchymyn hwn yn dod i rym ar y 25 dydd o Awst dwy fil a phump ar hugain, a gellir cyfeirio ato fel "Gorchymyn (Cydgrynhoi) Bwrdeistref Sirol Conwy 2006 (Atal a Chyfyngu Aros a Mannau Parcio Oddi ar y Stryd) Gorchymyn (Diwygiad Rhif 1) 2025 – Y Pared Llandudno"

2 (1) Yn y Gorchymyn hwn

(a) Caiff Gorchymyn (Cydgrynhoi) Bwrdeistref Sirol Conwy (Atal a Chyfyngu Aros a Mannau Parcio Oddi ar y Stryd) 2006 ei ddiwygio drwy hyn i'r graddau fod Atodlenni 1, 3, 4 a 6 yn cael eu diwygio i gynnwys y darnau hwnnw o Y Pared Llandudno fel y manylir yn yr Atodlenni isod

Mae "Tystysgrif Esgusodi Masnachwyr" yn golygu tystysgrif a roddwyd ar ran y Cyngor i bwrpas Erthygl 25, sy'n caniatáu Cerbyd penodol i aros dan amgylchiadau penodol ar ddarn neu ddarnau o ffordd lle byddai'r cerbyd hwnnw wedi'i atal rhag aros fel arall

Mae "Carafán Fodur" yn golygu unrhyw garafán fodur, carafanet, cerbydau gwersylla neu unrhyw gerbyd a yrrir gan fodur sydd wedi cael ei wneud neu wedi ei drawsnewid i fod yn gerbyd campio neu i gysgu ynddo

Mae "Ceir a Faniau Ysgafn" yn golygu Car Modur fel y'i diffiniwyd yn Rheoliadau Cerbydau Ffordd (Gwneuthuriad a Defnydd) 1986, neu'r un ystyr â char modur yn Adran 185 Deddf Trafnidiaeth Ffordd 1988

3 Bydd y gwaharddiadau a'r cyfyngiadau sy'n cael eu gosod gan y Gorchymyn hwn yn ychwanegol at unrhyw gyfyngiad neu amod sy'n cael ei osod gan unrhyw reoliadau sydd wedi eu gwneud dan Ddeddf 1984, neu sydd mewn grym fel pe baent wedi eu gwneud naill ai dan y Ddeddf honno neu dan unrhyw ddeddf arall, ac ni fyddant yn tynnu oddi wrtho

Y geiriau a'r ffigurau canlynol i'w hychwanegu at Atodlen 1

Ffyrdd a Strydoedd

Ffyrdd a Strydoedd	Eithriadau	Nifer y trwyddedau a roddwyd
Y Pared (rhwng Ty'n y Ffrith Road a'r Ffordd Nant–y-Gamar pellter o oddeutu 600metr)	Yn caniatau parcio yn y Parth Parcio a Reolir	1 i bob Rheolwr / Perchennog Gwesty ar y strydoedd a enwir sydd heb fynediad i lefydd Parcio preifat oddi ar y stryd
	Tocynnau i bobl yn aros yn y Gwestai	4 i bob Gwesty (ddim i'w defnyddio gan staff y Gwesty) ar y stryd a enwir

Y geiriau a'r ffigurau canlynol i'w hychwanegu at Atodlen 3

Strydoedd Llandudno sy'n Gymwys am Drwyddedau CPZ ac Aros yn Hirach

Colofn A
Y Pared (rhwng Ty'n y Ffrith Road a'r Ffordd Nant–y-Gamar pellter o oddeutu 600metr)

Y geiriau a'r ffigurau canlynol i'w hychwanegu at Atodlen 4

Parth Parcio wedi'l Reoli

Hyd y ffordd	**Safle y gall cerbyd aros**	**Math o Gerbyd**	**Oriau y codir tâl**	**Graddfa'r Prisiau**	**Cyfnod aros hiraf**
Y Pared, Llandudno, (rhwng Ty'n y Ffrith Road a'r Ffordd Nant–y-Gamar pellter o oddeutu 600metr)	Yn gyfan gwbl o fewn bae parcio (lle mae bae wedi marcio) neu fel gyfarwyddyd gan swyddog gorfodi sifil	Ceir a faniau ysgafn a charafannau modur (fel y diffinnir yn Erthygl 2)	Dydd Llun i ddydd Sul (cynhwysol) 10 a m tan 4 p m	0 1 Mai – 30 Medi Hyd at 4 awr £5 50 Mwy na 4 awr £7 50 0 1 Hydref – 30 Ebrill Hyd at 2 awr £2 40 Hyd at 4 awr £3 80 Mwy na 4 awr £5 40	Dim cyfyngiad
		Ceir a faniau ysgafn a (fel y diffinnir yn Erthygl 2)	4 p m tan 10 a m	Dim tâl	
		Carafannau modur (fel y diffinnir yn Erthygl 2)			Ni Chaniateir 11 p m i 8 a m

Y geiriau a'r ffigurau canlynol i'w hychwanegu at Atodlen 6

Taliadau ar gyfer deiliaid Bathodyn Glas i Bobl Anabl

Hyd y ffordd	**Safle y gall cerbyd aros**	**Math o Gerbyd**	**Oriau y codir tâl**	**Graddfa'r Prisiau**	**Cyfnod aros hiraf**
Y Pared Llandudno, (rhwng Ty'n y Ffrith Road a'r Ffordd Nant–y-Gamar pellter o oddeutu 600metr)	Yn gyfan gwbl o fewn bae parcio anabl	Deiliaid Bathodynnau Unigolion Anabl yn unig	Dydd Llun i ddydd Sul (cynhwysol) 10 a m tan 4 p m	Dim tâl	Dim cyfyngiad

RHODDWYD dan Sêl Gyffredin Cyngor Bwrdeistref Sirol Conwy ar y 19 dydd o Awst Ddwy fil a phump ar hugain

Location Plan

X - 279749
Y - 382104

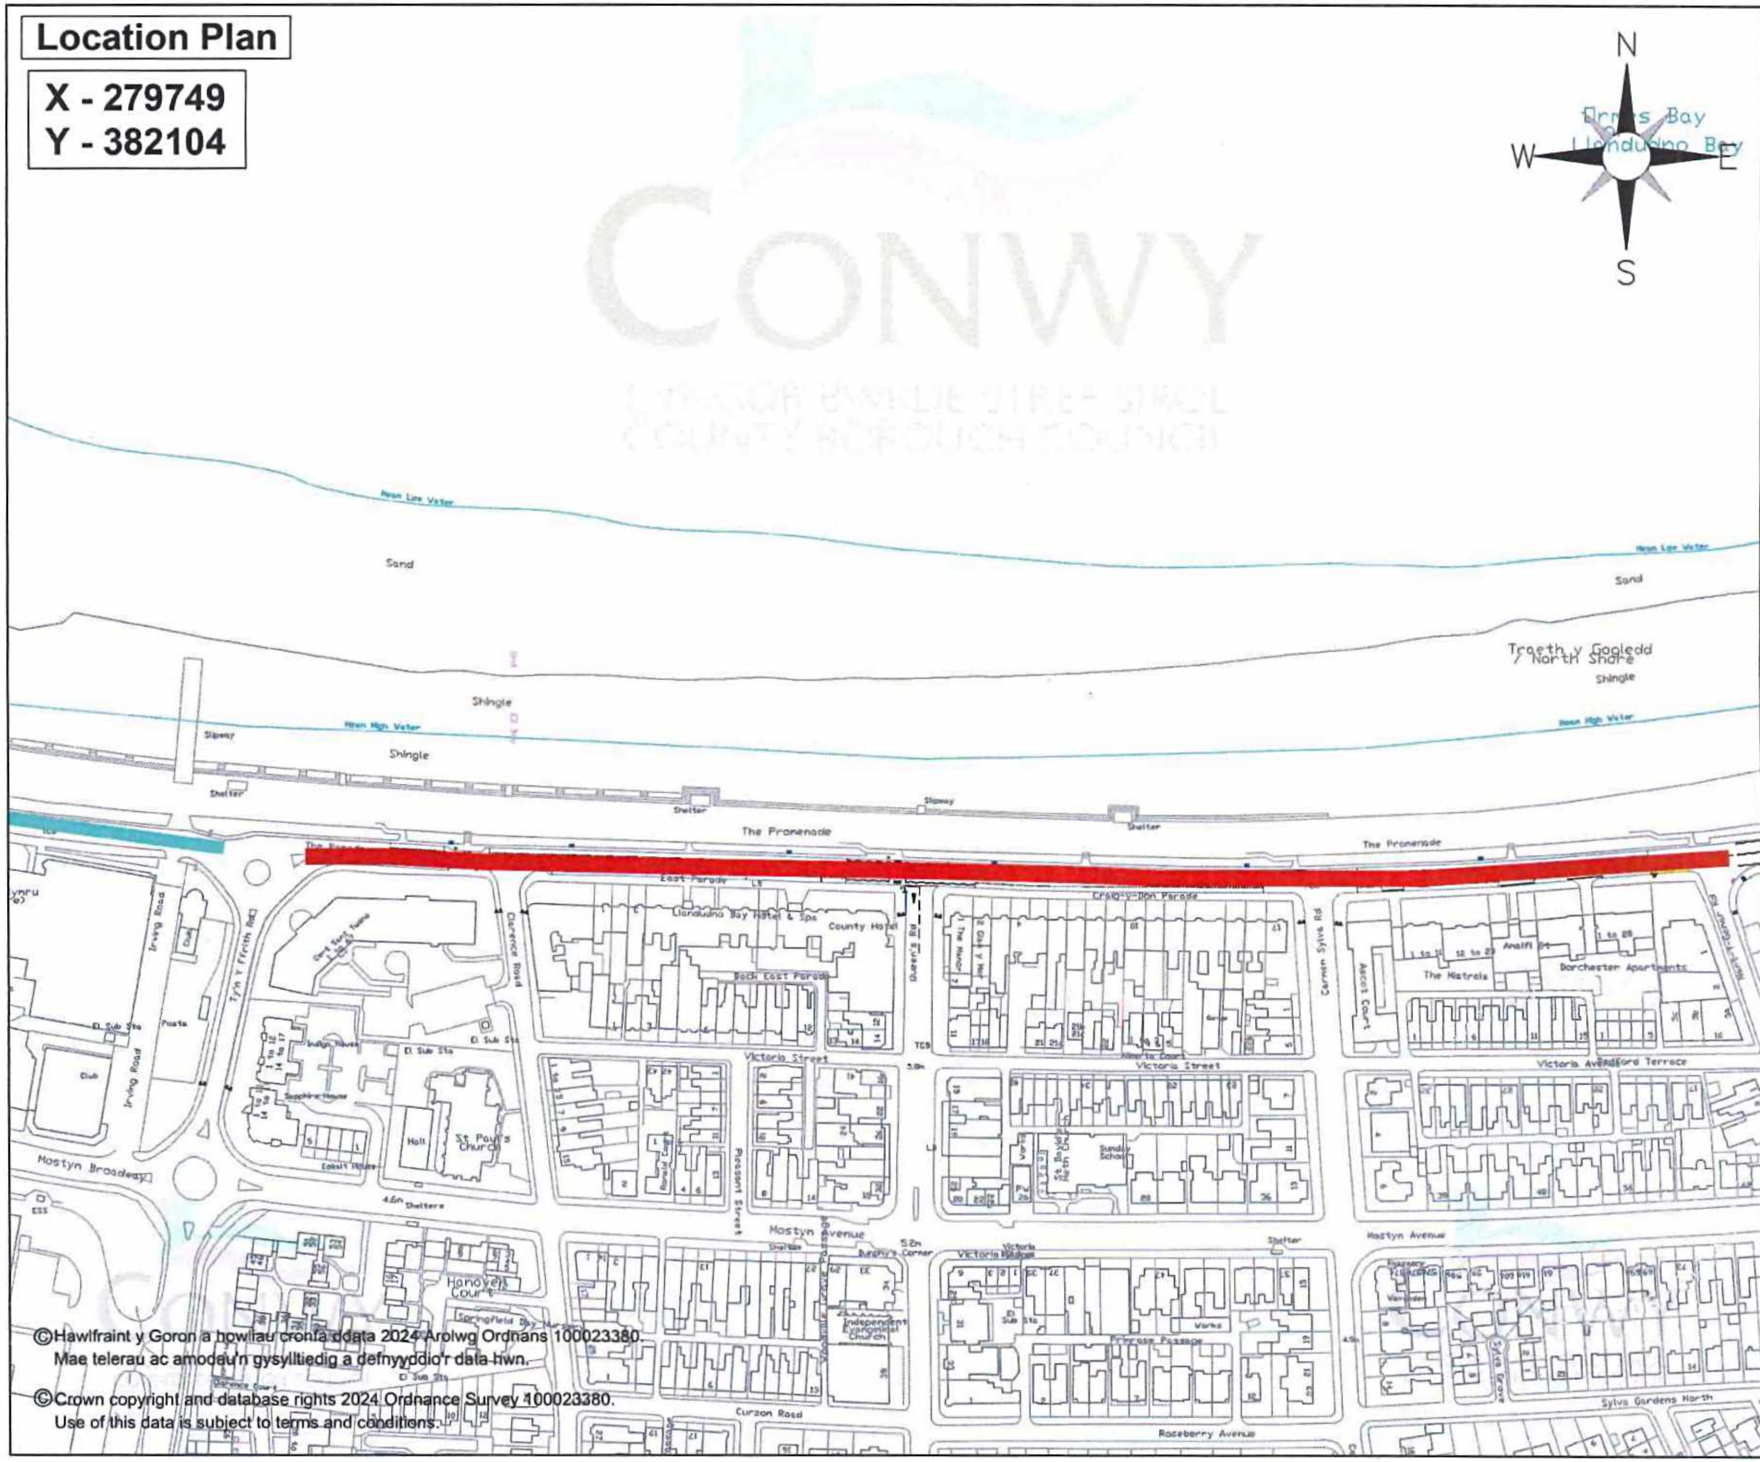

©Hawlfraint y Goron a hawliau cronfa ddata 2024 Arolwg Ordnans 100023380.
Mae telerau ac amodau'n gysylltiedig â defnyddio'r data hwn.

©Crown copyright and database rights 2024 Ordnance Survey 100023380.
Use of this data is subject to terms and conditions.

Allwedd / Key

Talu ac arddangos presennol / Existing Pay & Display

Talu ac arddangos Pay & Display Zone

NODDIAU / NOTES:

- [illegible]
  All carriageway markings must be provided in accordance with the Traffic Signs and General Directions 2002, the Traffic Signs Manual (Chapters 1-8), and Welsh Assembly Government working drawings - Welsh text must be provided above English text, as per Conwy policy.
- [illegible]
  All dimensions are in millimetres unless stated.
- [illegible]
  You are granted a non-exclusive, royalty free, revocable licence solely to view the Licensed Data for non-commercial purposes for the period Conwy County Borough Council makes it available.
  You are not permitted to copy, sub-license, distribute, sell or make available the Licensed data to third parties in any form; and
  Third party rights to enforce the terms of this licence shall be reserved to Ordnance Survey.

Rh/Rev	Manylion / Details	Dwyy Rh	Gwir gan	Dyddiad
DIWYGIADAU / REVISIONS (Os yn'n berthnasol / When applicable)		Rev by	Chk by	Date

CONWY
CYNGOR BWRDEISTREF SIROL
COUNTY BOROUGH COUNCIL

Geraint Edwards, BEng (Hons) CEng FICE

Pennaeth Gwasanaeth	Head of Service
CYNGOR BWRDEISTREF SIROL CONWY	CONWY COUNTY BOROUGH COUNCIL
Yr Amgylchedd, Ffyrdd a Chyfleusterau	Environment, Roads and Facilities
Coed Pella	Coed Pella
Ffordd Conwy	Conway Road
Bae Colwyn	Colwyn Bay
LL29 7AZ	LL29 7AZ

Graddfa / Scale: NTS

Darluniwyd gan / Drawn by: JCS

Awdurdodwyd gan / Authorized by: DWJ

Adain / Section: Yr Amgylchedd, Ffyrdd a Chyfleusterau / Environment Roads and Facilities

Dyddiad / Date: Gorffennaf 2024 / July 2024

Lleoliad / Location:
The Parade Craig Y Don
Llandudno

Teitl / Title:
Talu ac arddangos / Pay & Display

Llun Rhif / Dwg No:
TL/11/08/24/01

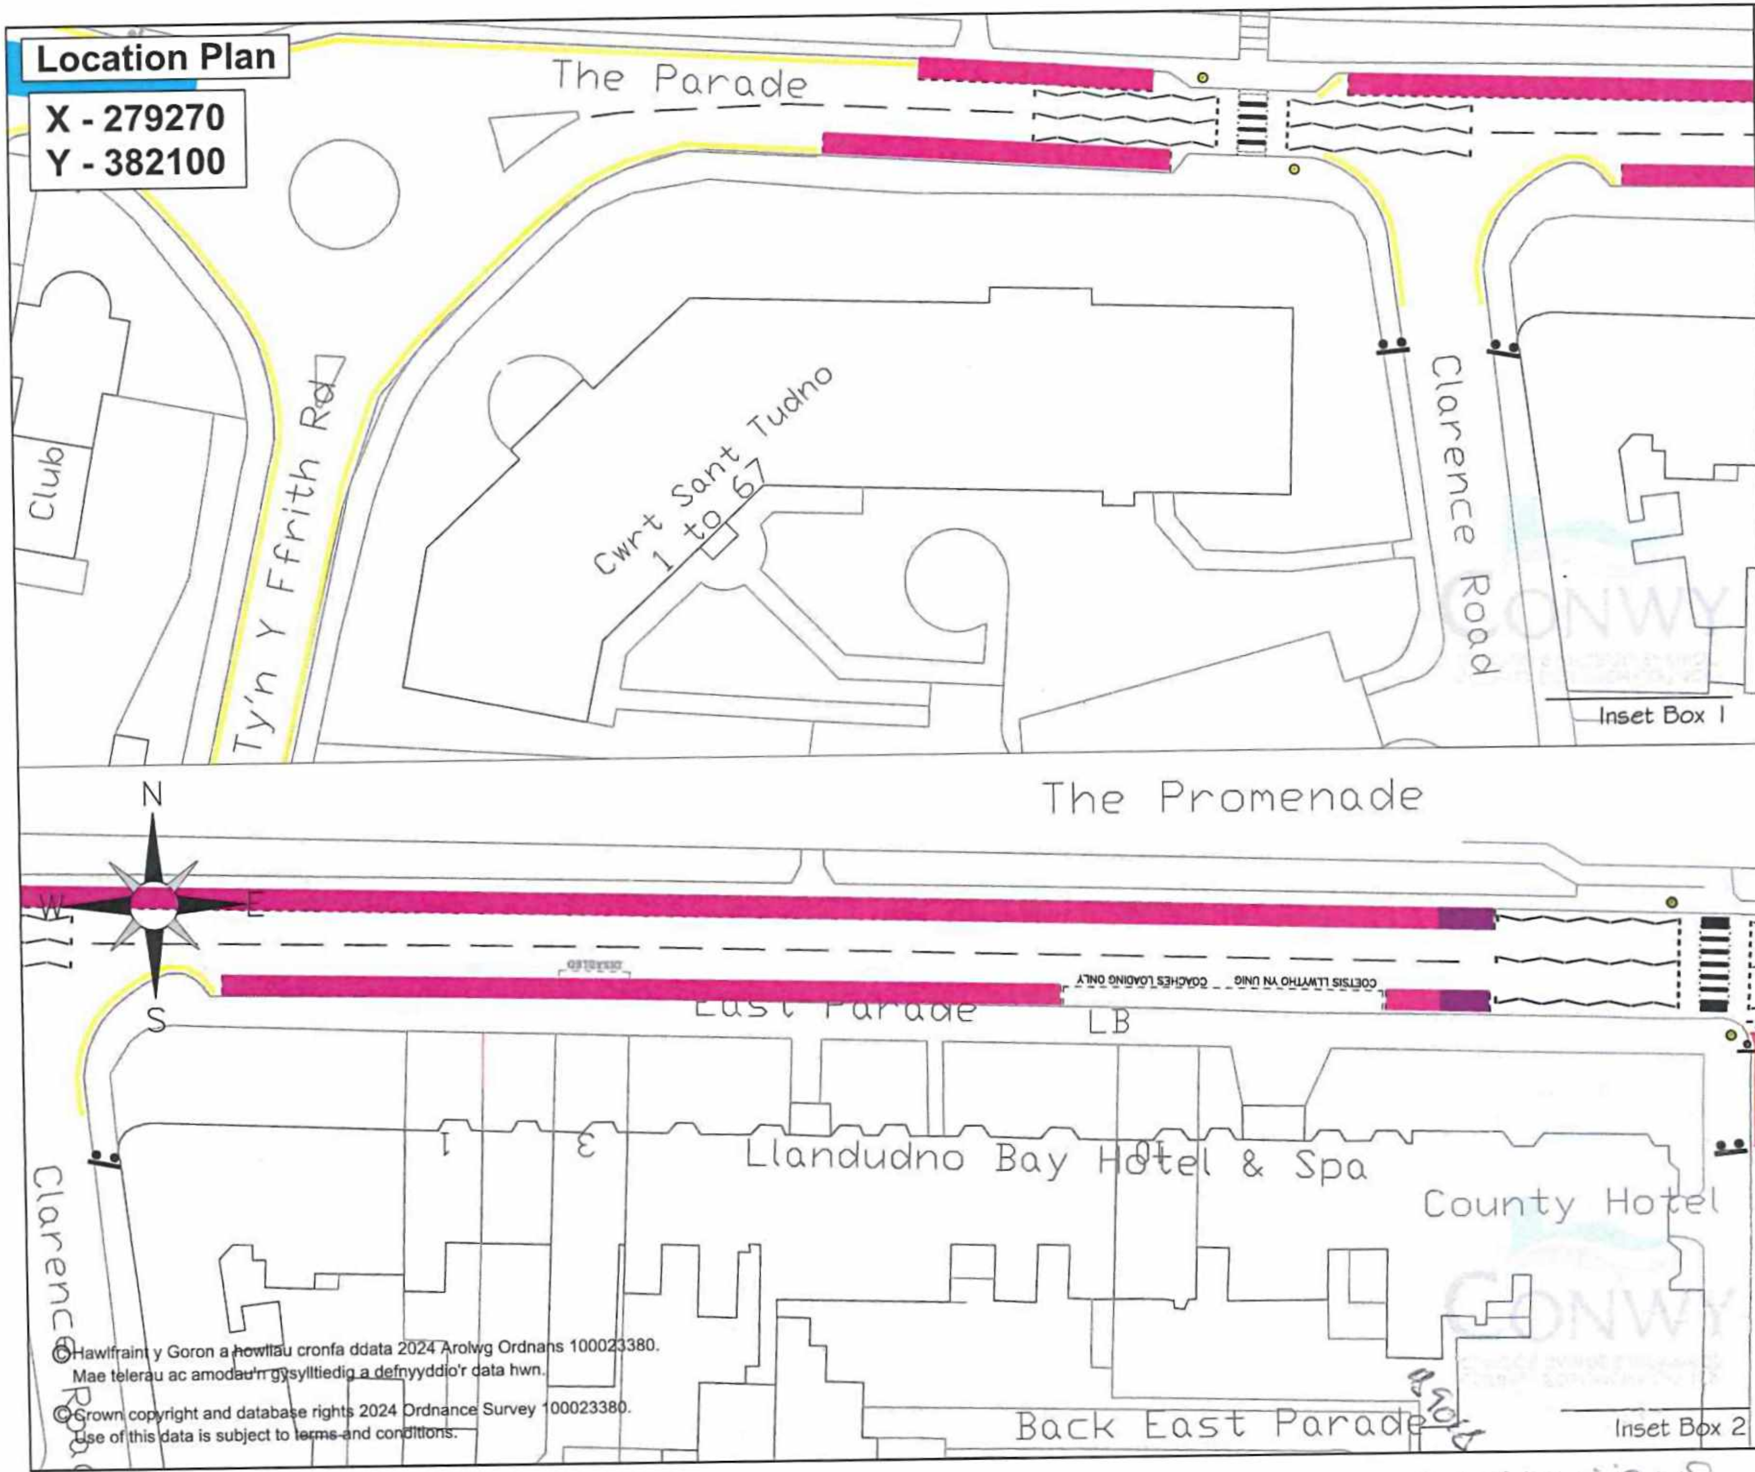

©Hawlfraint y Goron a hawliau cronfa ddata 2024 Arolwg Ordnans 100023380.
Mae telerau ac amodau'n gysylltiedig a defnyddio'r data hwn.
©Crown copyright and database rights 2024 Ordnance Survey 100023380.
Use of this data is subject to terms and conditions.

Allwedd / Key

- Talu ac arddangos / Pay & Display
- Dim aros ar unrhyw adeg / No waiting at any time
- Presennol /Existing: Dim aros ar unrhyw adeg / No waiting at any time

NODDIAU / NOTES:

Phiflav	Manylion / Details	Diwyg Ph	Gwir gan	Dyddiad
DIWYGIADAU / REVISIONS (Os yw'n berthnasol / When applicable).		Rev by	Chk by	Date

CONWY
CYNGOR BWRDEISTREF SIROL
COUNTY BOROUGH COUNCIL

Geraint Edwards, BEng (Hons) CEng FICE

Pennaeth Gwasanaeth
CYNGOR BWRDEISTREF SIROL CONWY
Yr Amgylchedd, Ffyrdd a Chyfleusterau
Coed Pella
Ffordd Conwy
Bae Colwyn
LL29 7AZ

Head of Service
CONWY COUNTY BOROUGH COUNCIL
Environment, Roads and Facilities
Coed Pella
Conway Road
Colwyn Bay
LL29 7AZ

Graddfa / Scale: NTS

Darluniwyd gan / Drawn by: JCS

Awdurdodwyd gan / Authorized by: DWJ

Adain / Section: Yr Amgylchedd, Ffyrdd a Chyfleusterau / Environment Roads and Facilities

Dyddiad / Date: Ionawr 2024 / January 2024

Lleoliad / Location: **The Parade Colwyn Road Craig Y Don Llandudno**

Teitl / Title: **Talu ac arddangos / Pay & Display**

Llun Rhif / Dwg No: **TL/11/08/24/02**

8/01/24
cLLui'anD

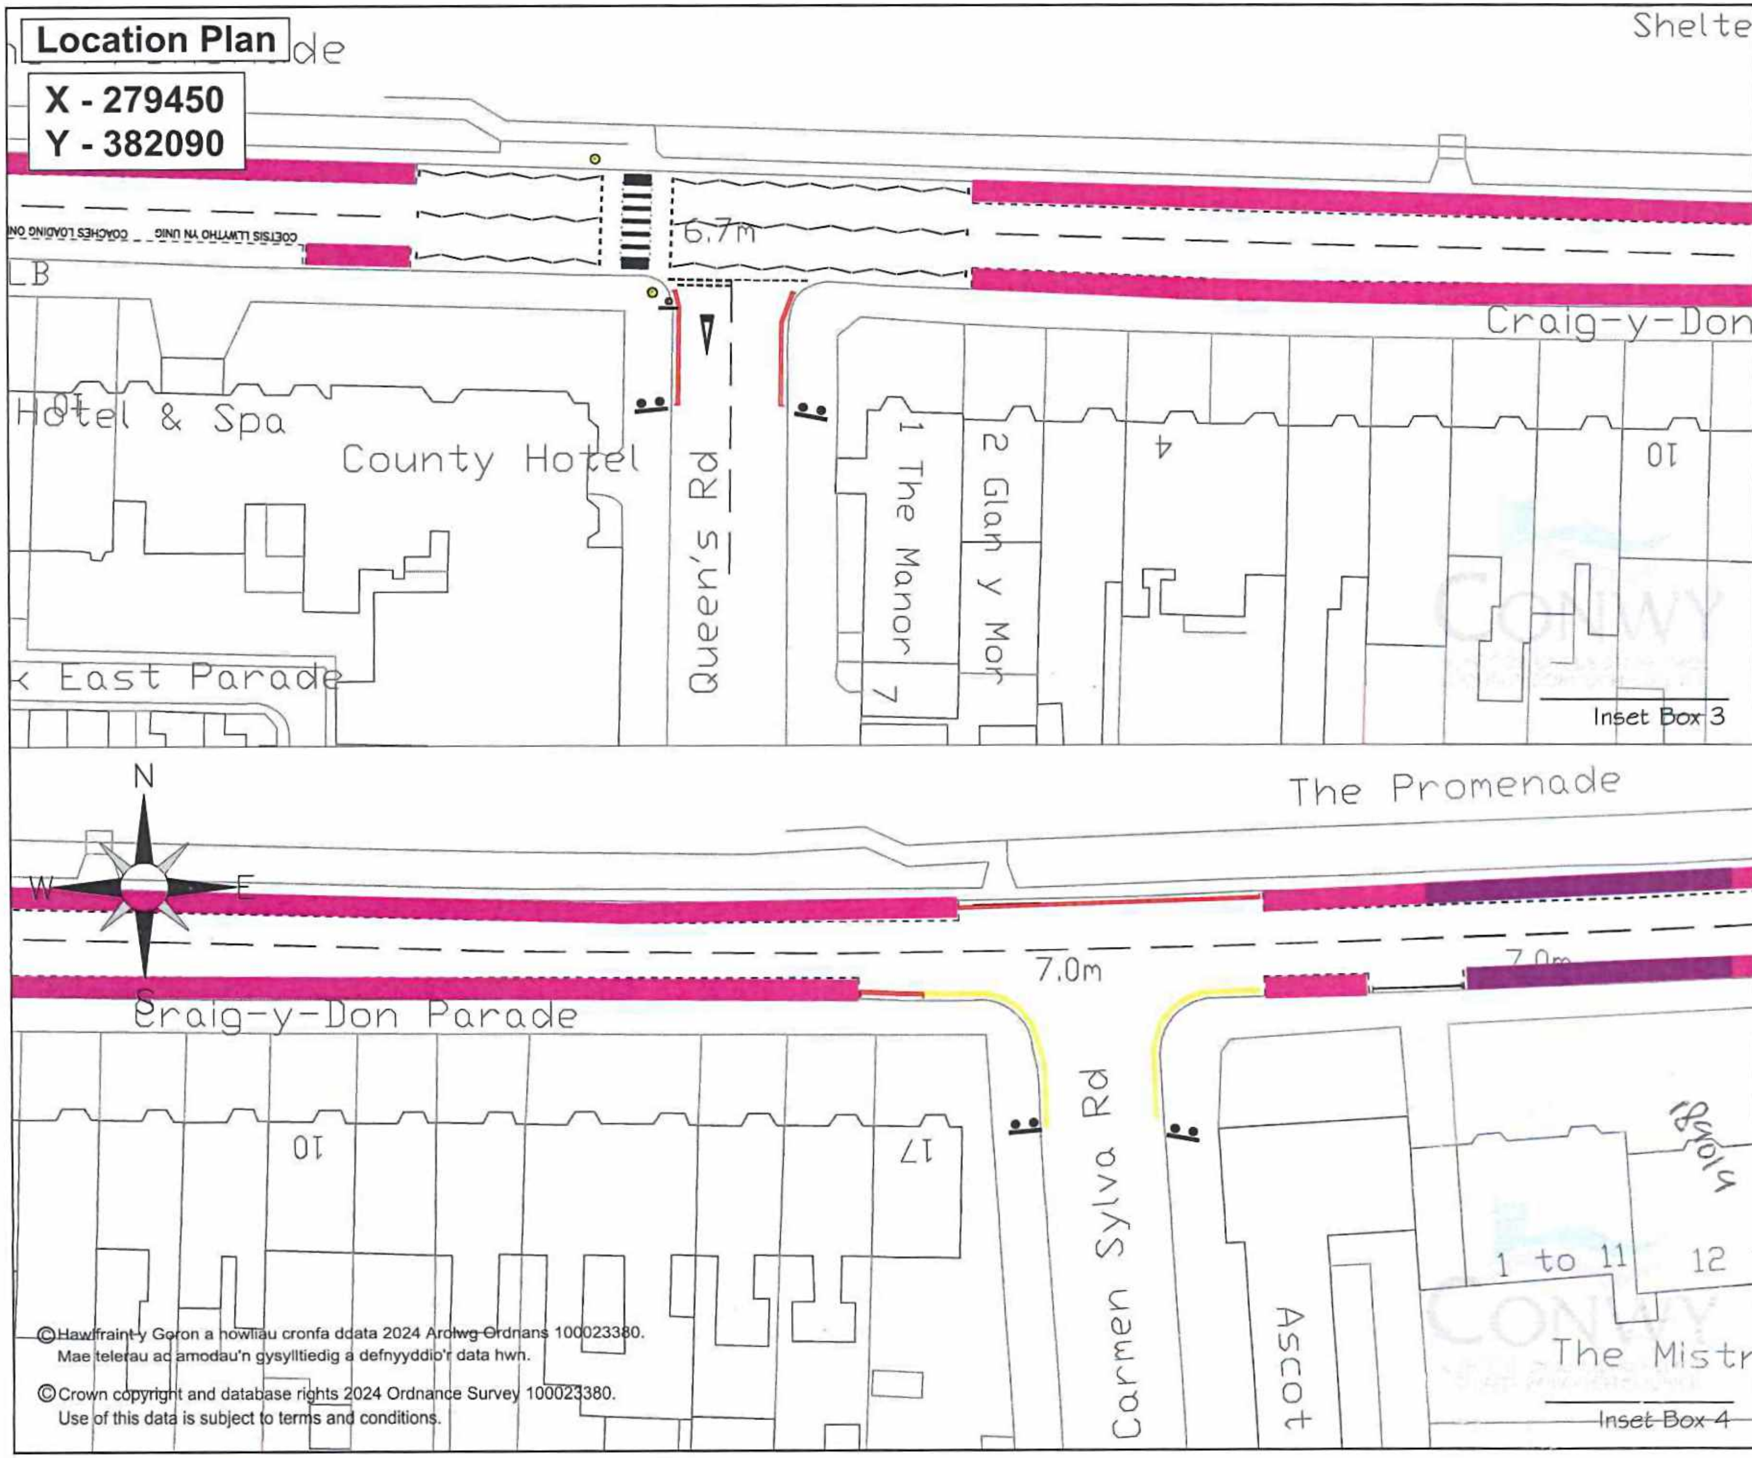

Allwedd / Key

Talu ac arddangos
Pay & Display

Dim aros ar unrhyw adeg
No waiting at any time

Presennol /Existing

Dim aros ar unrhyw adeg
No waiting at any time

NODDIAU / NOTES:

Diwyg / Rev	Manylion / Details	Dwyg gan / Rev by	Gwir gan / Chk by	Dyddiad / Date
	DIWYGIADAU / REVISIONS (Os yw'n berthnasol / When applicable)			

CONWY
CYNGOR BWRDEISTREF SIROL
COUNTY BOROUGH COUNCIL

Geraint Edwards, BEng (Hons) CEng FICE

Pennaeth Gwasanaeth
CYNGOR BWRDEISTREF SIROL CONWY
Yr Amgylchedd, Ffyrdd a Chyfleusterau
Coed Pella
Ffordd Conwy
Bae Colwyn
LL29 7AZ

Head of Service
CONWY COUNTY BOROUGH COUNCIL
Environment, Roads and Facilities
Coed Pella
Conwy Road
Colwyn Bay
LL29 7AZ

Graddfa / Scale: NTS

Darluniwyd gan / Drawn by: JCS

Awdurdodwyd gan / Authorized by: DWJ

Adain / Section: Yr Amgylchedd, Ffyrdd a Chyfleusterau / Environment Roads and Facilities

Dyddiad / Date: Ionawr 2024 / January 2024

Lleoliad / Location: **The Parade Colwyn Road Craig Y Don Llandudno**

Teitl / Title: **Talu ac arddangos / Pay & Display**

Llun Rhif / Dwg No: **TL/11/08/24/03**

Clum ans

Location Plan

X - 279760
Y - 382100

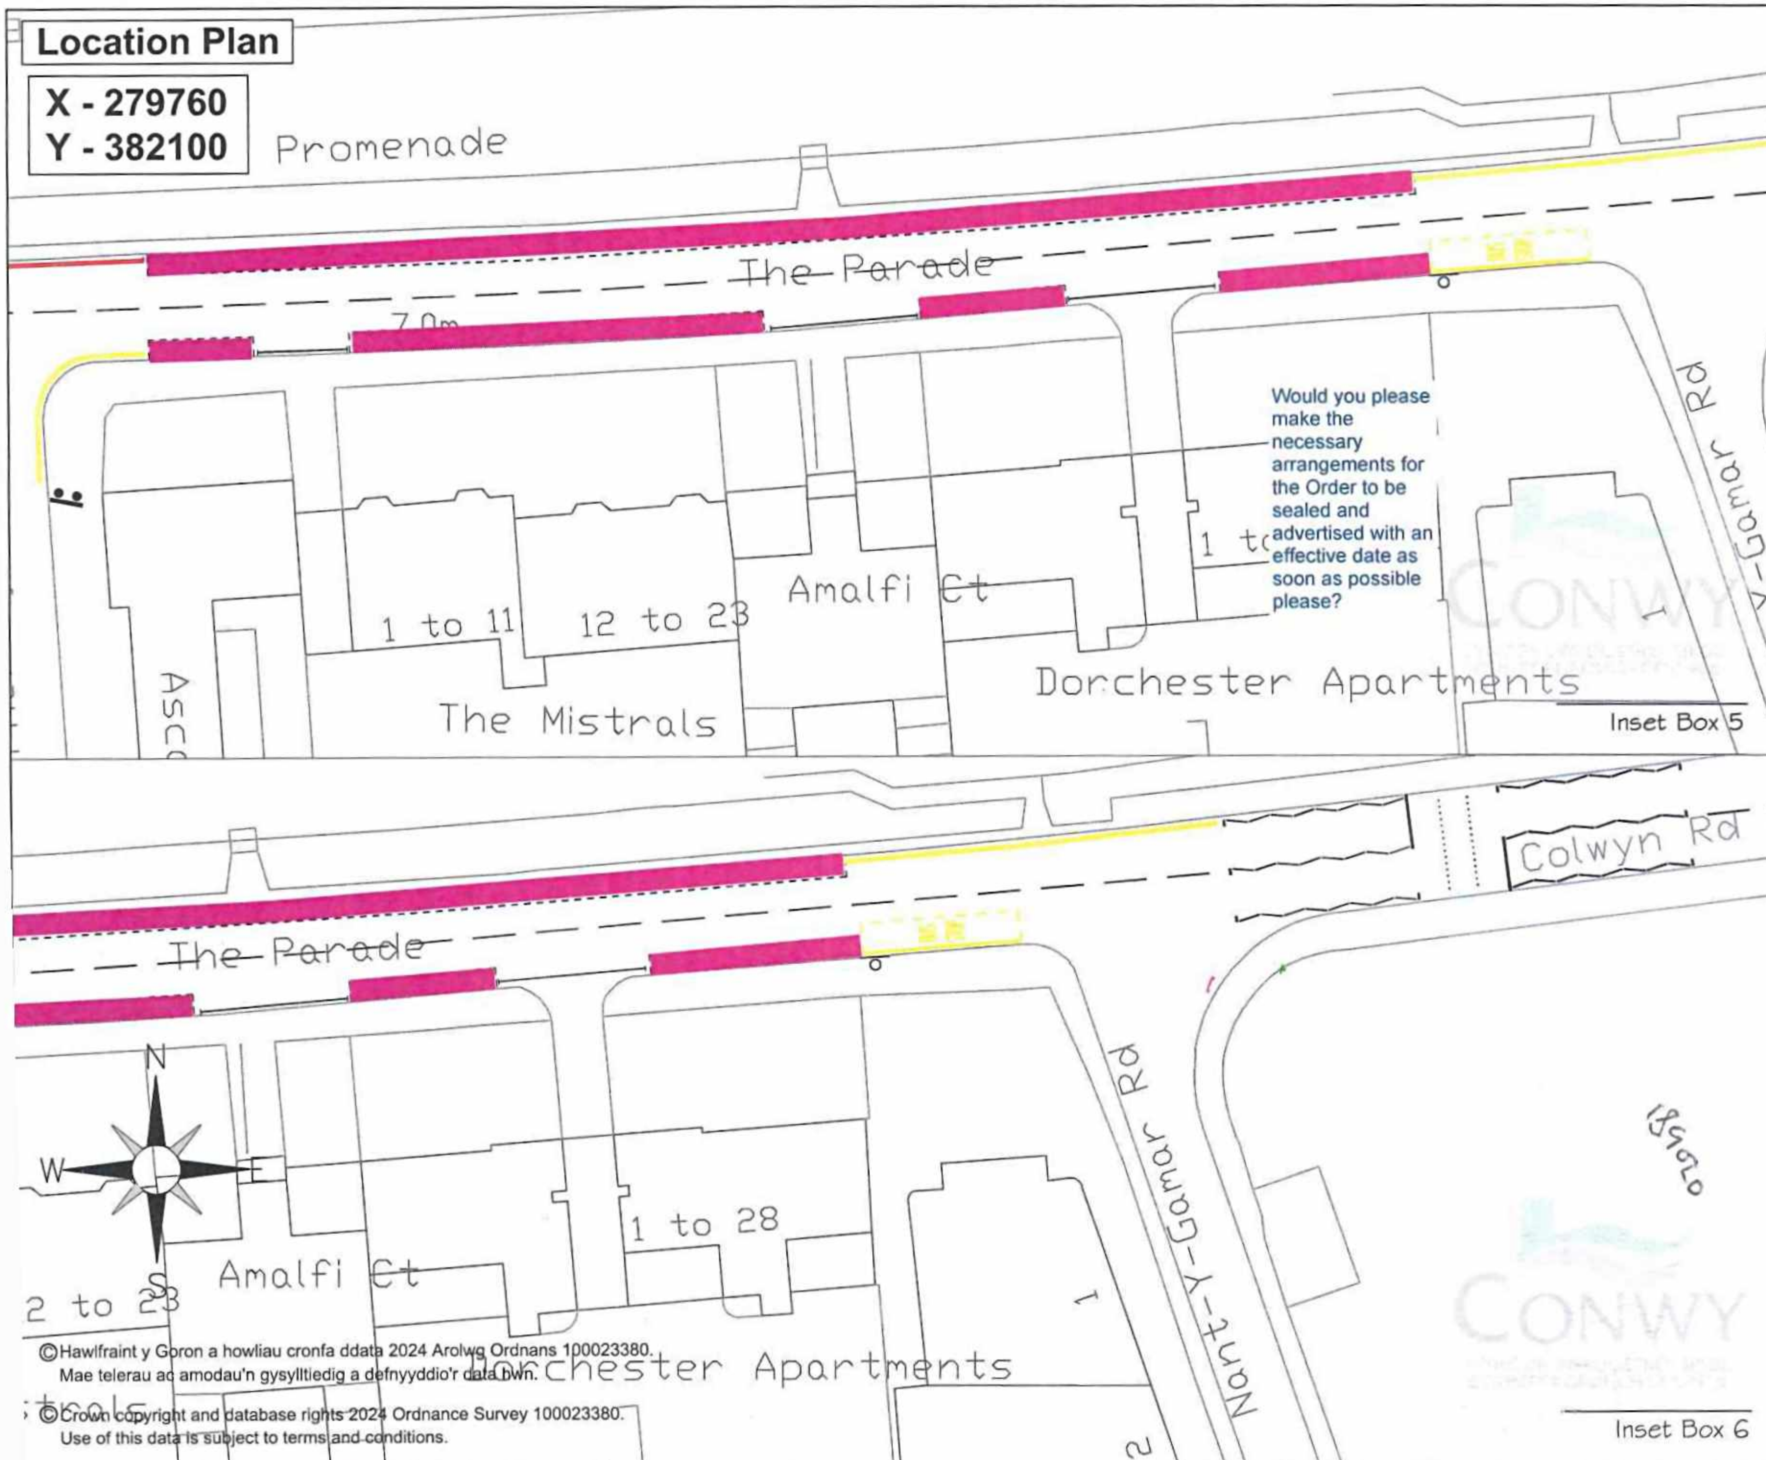

©Hawlfraint y Goron a howliau cronfa ddata 2024 Arolwg Ordnans 100023380.
Mae telerau ac amodau'n gysylltiedig a defnyddio'r data hwn.

©Crown copyright and database rights 2024 Ordnance Survey 100023380.
Use of this data is subject to terms and conditions.

Allwedd / Key

Talu ac arddangos
Pay & Display

Dim aros ar unrhyw adeg
No waiting at any time

Presennol /Existing

Dim aros ar unrhyw adeg
No waiting at any time

NODDIAU / NOTES:

All dimensions are in millimetres unless stated.

You are granted a non-exclusive, royalty free, revocable licence solely to view the Licensed Data for non-commercial purposes for the period Conwy County Borough Council makes it available.
You are not permitted to copy, sub-license, distribute, sell or make available the Licensed data to third parties in any form; and
Third party rights to enforce the terms of this licence shall be reserved to Ordnance Survey.

Rhif/Rev	Manylion / Details	Diwyg Ph	Gwir gan	Dyddiad
DIWYGIADAU / REVISIONS (Os yw'n berthnasol / When applicable).		Rev by	Chk by	Date

CONWY
CYNGOR BWRDEISTREF SIROL
COUNTY BOROUGH COUNCIL

Geraint Edwards, BEng (Hons) CEng FICE

Pennaeth Gwasanaeth	Head of Service
CYNGOR BWRDEISTREF SIROL CONWY	CONWY COUNTY BOROUGH COUNCIL
Yr Amgylchedd, Ffyrdd a Chyfleusterau	Environment, Roads and Facilities
Coed Pella	Coed Pella
Ffordd Conwy	Conway Road
Bae Colwyn	Colwyn Bay
LL29 7AZ	LL29 7AZ

Graddfa / Scale: NTS

Darluniwyd gan / Drawn by:	Awdurdodwyd gan / Authorized by:
JCS	DWJ

Adain / Section:	Dyddiad / Date:
Yr Amgylchedd, Ffyrdd a Chyfleusterau Environment Roads and Facilities	Ionawr 2024 / January 2024

Lleoliad / Location:
The Parade Colwyn Road
Craig Y Don Llandudno

Teitl / Title:
Talu ac arddangos / Pay & Display

Llun Rhif / Dwg No:
TL/11/08/24/04

The County Borough Of Conwy
(Prohibition And Restriction Of Waiting & On Street Parking Places)
(Consolidation) Order 2006 (Amendment No 1) Order 2025
The Parade Llandudno

The Conwy County Borough Council (hereinafter referred to as "the Council") in exercise of its powers under Sections 1(1), 2(1) to (3) and Part IV of Schedule 9 of the Road Traffic Regulation Act 1984 (hereinafter referred to as "the Act of 1984"), and of all other enabling powers and after consultation with the Chief Officer of Police in accordance with Part III of Schedule 9 to the Act of 1984 hereby makes the following Order -

1 This Order shall come into operation on the 25 day of August Two thousand and twenty five and may be cited as "The County Borough of Conwy (Prohibition and Restriction of Waiting & On Street Parking Places) (Consolidation) Order 2006 (Amendment No1) Order 2025 – The Parade Llandudno "

2 (1) In this Order -

(a) The County Borough of Conwy (Prohibition and Restriction of Waiting & On Street Parking Places) (Consolidation) Order 2006 is hereby amended insofar only as Schedules 1, 3, 4 and 6 are amended to include that length of The Parade Llandudno as specified in the Schedules below

"Commercial dispensation certificate" means a certificate duly issued on behalf of the Council for the purposes of Article 25 permitting a specified Vehicle to wait in specified circumstances on a length or lengths of road where the waiting of that Vehicle would otherwise be restricted

"Motor Caravan" means any motorised caravan caravanette campervan or any other mechanically propelled vehicle which has been made or converted as a camping vehicle or to sleep in

"Cars and Light Vans" means Motor Car as defined in Road Vehicles (Construction and Use) Regulations 1986, or has the same meaning as motor car in Section 185 of the Road Traffic Act 1988

3 The prohibition and restrictions imposed by this Order shall be in addition to and not in derogation from any restriction or requirement imposed by any regulations made or having effect as if made under the Act of 1984 or by or under any other enactment

The following words and figures are added to Schedule 1

Roads and Streets

Roads and Streets	Exemption	No. of Permits Issued
The Parade between Ty'n y Ffrith Road to Nant-y-Gamar Road a distance of approximately 600m	Allows free parking within the CPZ Hotel Guest Pass	1 per Hotel Manager/Owner of any hotel on the street named that do NOT have access to off-street parking 4 per Hotel (not for use by Hotel staff) on the street named

The following words and figures are added to Schedule 3

(Llandudno Streets Eligible for CPZ and Overstay Permits)

Column A
The Parade (between Ty'n y Ffrith Road and Nant–y-Gamar Road, a distance of approximately 600metres)

The following words and figures are added to Schedule 4

Controlled Parking Zone

Length of Road	**Position in which vehicle may wait**	**Class of vehicle**	**Charging times**	**Scale of charges**	**Maximum period of waiting**
The Parade Llandudno, between Ty'n y Ffrith Road to Nant-y-Gamar Road a distance of approximately 600m	Wholly within a parking bay (where such bays are marked) or as directed by a Civil Enforcement Officer	Cars and light vans and Motor caravans (as defined in Article 2)	Monday to Sunday (inclusive) 10 a m to 4 p m	from 1 May – 30 September Up to 4 hrs £5 50 Over 4 hrs £7 50 from 1 October – 30 April Up to 2 hours £2 40 Up to 4 hours £3 80 Over 4 hours £5 40	No restriction
		Cars and light vans and (as defined in Article 2)	4 p m to 10 a m	No charge	
		Motor caravans (as defined in Article 2)			Not Permitted 11 p m to 8 a m

The following words and figures are added to Schedule 6

Charges for Disabled Blue Badge Holders

Length of Road	**Position in which vehicle may wait**	**Class of vehicle**	**Charging times**	**Scale of charges**	**Maximum period of waiting**
The Parade, Llandudno, between Ty'n y Ffrith Road to Nant-y-Gamar Road a distance of approximately 600m	Wholly within a marked disabled parking bay	Disabled Badge holders only	Monday to Sunday (inclusive) 10 a m to 4 p m	Zero charge	No restriction

GIVEN under the Common Seal of the Conwy County Borough Council the 19 day of August Two thousand and twenty five

189021

Cyflawnwyd fel Gweithred trwy osod
SÊL GYFFREDIN
CYNGOR BWRDEISTREF SIROL CONWY
yng ngŵydd :-

Executed as a Deed by affixing
the COMMON SEAL of the
CONWY COUNTY BOROUGH COUNCIL
in the presence of :-

Swyddog Selio Awdurdodedig
Authorised Sealing Officer.