GORCHYMYN (CYDGRYNHOI) BWRDEISTREF SIROL CONWY (ATAL A CHYFYNGU AROS A MANNAU PARCIO ODDI AR Y STRYD) 2006 GORCHYMYN (DIWYGIAD RHIF 1) 2024 – PROMENÂD RHOS, CAYLEY A PHROMENÂD BAE COLWYN

Yn unol â'i bwerau dan Adrannau 1(1), 2(1) i (3) a Rhan IV Atodlen 9, Deddf Rheoli Trafnidiaeth Ffyrdd 1984 (y cyfeirir ati o hyn ymlaen fel "Deddf 1984"), a'r holl bwerau galluogi eraill, ac ar ôl ymgynghori gyda Phrif Swyddog yr Heddlu yn unol â Rhan III Atodlen 9 Deddf 1984, y mae Cyngor Bwrdeistref Sirol Conwy (y cyfeirir ato o hyn ymlaen fel "y Cyngor") yn gwneud drwy hyn y Gorchymyn a ganlyn

1 Bydd y Gorchymyn hwn yn dod i rym ar y 26 dydd o Mai dwy fil phump ar hugain a gellir cyfeirio ato fel "Gorchymyn (Cydgrynhoi) Bwrdeistref Sirol Conwy 2006 (Atal a Chyfyngu Aros a Mannau Parcio Oddi ar y Stryd) Gorchymyn (Diwygiad Rhif 1) 2024 – Promenâd Rhos, Cayley a Phromenâd Bae Colwyn".

2 (1) Yn y Gorchymyn hwn

(a) Caiff Gorchymyn (Cydgrynhoi) Bwrdeistref Sirol Conwy (Atal a Chyfyngu Aros a Mannau Parcio *Oddi ar y Stryd) 2006 ei ddiwygio drwy hyn i'r graddau fod Atodlenni* 4 a 6 yn cael eu diwygio i gynnwys y darnau hwnnw o ffyrdd fel y manylir isod

Mae "Carafán Fodur" yn golygu unrhyw garafán fodur, carafanet, cerbydau gwersylla neu unrhyw gerbyd a yrrir gan fodur sydd wedi cael ei wneud neu wedi ei drawsnewid i fod yn gerbyd campio neu i gysgu ynddo

Mae "Ceir a Faniau Ysgafn" yn golygu Car Modur fel y'i diffiniwyd yn Rheoliadau Cerbydau Ffordd (Gwneuthuriad a Defnydd) 1986; neu'r un ystyr â char modur yn Adran 185 Deddf Trafnidiaeth Ffordd 1988

3 Bydd y gwaharddiadau a'r cyfyngiadau sy'n cael eu gosod gan y Gorchymyn hwn yn ychwanegol at unrhyw gyfyngiad neu amod sy'n cael ei osod gan unrhyw reoliadau sydd wedi eu gwneud dan Ddeddf 1984, neu sydd mewn grym fel pe baent wedi eu gwneud naill ai dan y Ddeddf honno neu dan unrhyw ddeddf arall, ac ni fyddant yn tynnu oddi wrtho

Y geiriau a'r ffigurau canlynol i'w hychwanegu at Atodlen 4

Atodlen 4
Parth Parcio wedi'i Reoli

Hyd y ffordd	Y safle y mae'n rhaid i gerbyd aros	Math o Gerbyd	Diwrnodau gweithredu	Oriau y codir tâl	Graddfa'r Prisiau	Cyfnod Aros Hiraf
Promenâd Rhos Llandrillo-yn-Rhos; **o'r gyffordd â Ffordd yr Abaty i'r gyffordd â Phromenâd Cayley, pellter o oddeutu 600 metr**	Yn gyfan gwbl o fewn bae parcio (lle mae baeau yn cael eu marcio) neu fel y cyfarwyddir gan Swyddog Gorfodi Sifil	Ceir a faniau ysgafn a charafannau modur (fel y diffinnir yn Erthygl 2)	Dydd Llun i ddydd Sul (cynhwysol)	10 a.m tan 4 p m	0 1 Mai – 30 Medi Hyd at 4 awr £5 50 Mwy na 4 awr £7 50 0 1 Hydref – 30 Ebrill Hyd at 2 awr £2 40 Hyd at 4 awr £3 80 Mwy na 4 awr £5 40	Dim cyfyngiad
		Ceir a faniau ysgafn a charafannau modur (fel y diffinnir yn Erthygl 2		4 p m. tan 10 a m.	Dim tâl	
		Carafannau modur (fel y diffinnir yn Erthygl 2)				Ni Chaniateir 11 p m i 8 a m
Promenâd Cayley Llandrillo-yn-Rhos; **o'r gyffordd â Phromenâd Rhos i'r**	Yn gyfan gwbl o fewn bae parcio (lle mae baeau yn cael eu marcio)	Ceir a faniau ysgafn a charafannau modur (fel y diffinnir yn Erthygl 2)	Dydd Llun i ddydd Sul (cynhwysol)	10 a m tan 4 p m.	0 1 Mai – 30 Medi Hyd at 4 awr £5 50 Mwy na 4 awr £7 50	Dim cyfyngiad

gyffordd â Phromenâd y Gorllewin, pellter o oddeutu 750 metr	neu fel y cyfarwyddir gan Swyddog Gorfodi Sifil				0 1 Hydref – 30 Ebrill Hyd at 2 awr £2 40 Hyd at 4 awr £3 80 Mwy na 4 awr £5.40	
		Ceir a faniau ysgafn a charafannau modur (fel y diffinnir yn Erthygl 2)		4 p m. tan 10 a m	Dim tâl	
		Carafannau modur (fel y diffinnir yn Erthygl 2)				Ni Chaniateir 11 p.m i 8 a m
Promenâd Hen Golwyn; **o'r gyffordd â Rotary Way i'r gyffordd â Cliff Gardens, Hen Golwyn, pellter o oddeutu 700 metr**	Yn gyfan gwbl o fewn bae parcio (lle mae baeau yn cael eu marcio) neu fel y cyfarwyddir gan Swyddog Gorfodi Sifil	Ceir a faniau ysgafn a charafannau modur (fel y diffinnir yn Erthygl 2)	Dydd Llun i ddydd Sul (cynhwysol)	10 a m tan 4 p m	0 1 Mai – 30 Medi Hyd at 2 awr £2 50 Hyd at 4 awr £3 50 Mwy na 4 awr £7 50 0 1 Hydref – 30 Ebrill Hyd at 2 awr £1 50 Hyd at 4 awr £2 50	Dim cyfyngiad

					Mwy na 4 awr £5.40	
		Ceir a fanıau ysgafn a charafannau modur (fel y diffinnir yn Erthygl 2)		4 p m tan 10 a m	Dim tâl	Dım cyfyngıad
		Carafannau modur (fel y dıffinnır yn Erthygl 2)				Nı Chanıateır 11 p m ı 8 a m

Y geiriau a'r ffigurau canlynol i'w hychwanegu at Atodlen 6

Atodlen 6 (Taliadau ar gyfer deiliaid Bathodyn Glas i Bobl Anabl)

Hyd y ffordd	Y safle y mae'n rhaid i gerbyd aros	Math o Gerbyd	Diwrnodau gweithredu	Oriau y codir tâl	Graddfa Prisiau	Cyfnod Aros Hiraf
Promenâd Rhos **Llandrillo-yn-Rhos;** o'r gyffordd â Ffordd yr Abaty i'r gyffordd â Phromenâd Cayley, pellter o oddeutu 600 metr **Promenâd Cayley** **Llandrillo-yn-Rhos;** o'r gyffordd â Phromenâd Rhos i'r gyffordd â Phromenâd y Gorllewin, pellter o oddeutu 750 metr **Promenâd Hen Golwyn;** o'r gyffordd â Rotary Way i'r gyffordd â Cliff Gardens, Hen Golwyn, pellter o oddeutu 700 metr	Yn gyfan gwbl o fewn bae parcio	Deiliaid bathodyn i bobl anabl yn unig	Dydd Llun i ddydd Sul (cynhwysol)	24 awr	Dim tâl	Dim cyfyngiad

RHODDWYD dan Sêl Gyffredin Cyngor Bwrdeistref Sirol Conwy ar y 14 dydd o Mai Ddwy fil a phump ar hugain

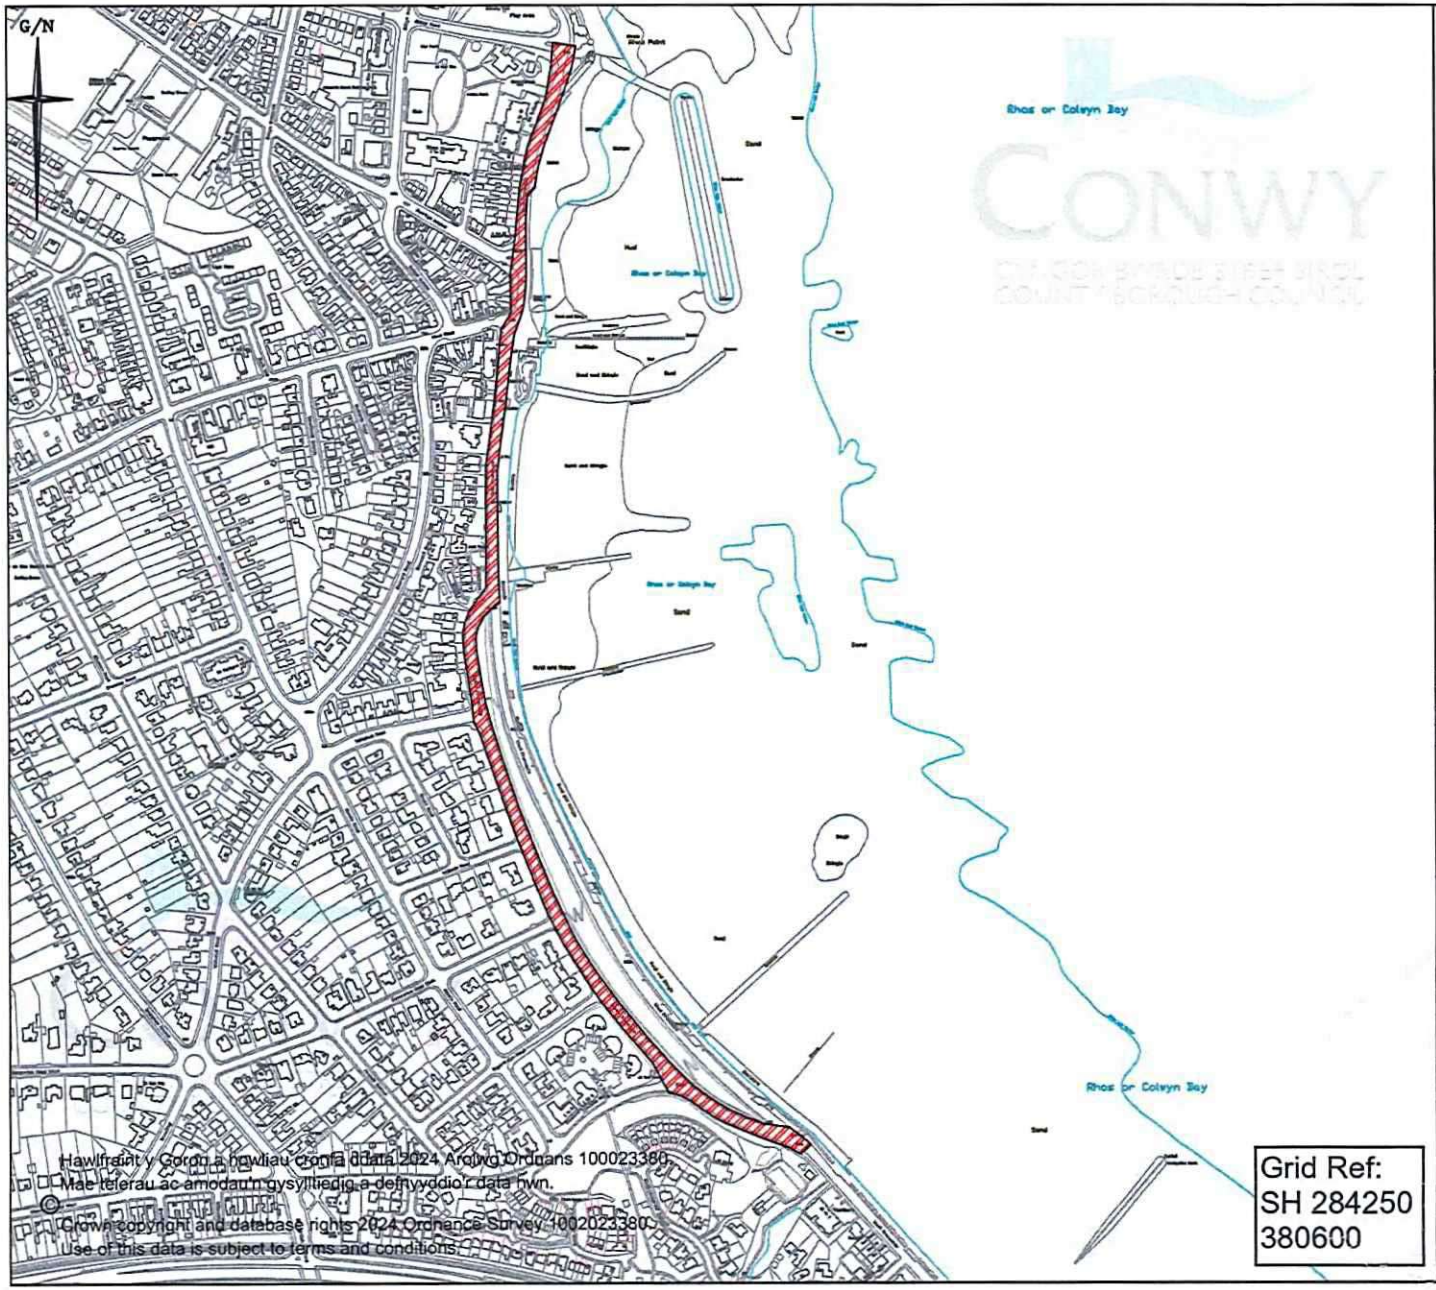

Hawlfraint y Goron a hawliau cronfa ddata 2024 Arolwg Ordnans 100023380.
Mae telerau ac amodau'n gysylltiedig a defnyddio'r data hwn.
© Crown copyright and database rights 2024 Ordnance Survey 100023380.
Use of this data is subject to terms and conditions.

Grid Ref:
SH 284250
380600

CYFYNGIADAU NEWYDD
NEW RESTRICTIONS

Parth Parcio Rheoledig
Controlled Parking Zone

NODDIAU / NOTES:

Rhaid darparu pob marc ffordd gerbydau yn unol a Rheoliadau a Chyfarwyddiadau Cyffredinol Arwyddion Traffig 2016, y Llawlyfr Arwyddion Traffig (Penodau 1-8), a darluniau gwaith Llywodraeth Cymru - Rhaid darparu testun Cymraeg uwch ben y testun Saesneg, yn unol a polisi Conwy.

All carriageway markings must be provided in accordance with the Traffic Signs and General Directions 2016, the Traffic Signs Manual (Chapters 1-8), and Welsh Assembly Government working drawings - Welsh text must be provided above English text, as per Conwy policy.

Pob dimensiwn mewn medrau oni bai y dangosir.
All dimensions are in metres unless stated.

TEITL/ TITLE

Rhos Promenade and Cayley Promenade
Llandrillo yn Rhos

A				
Ph/Rev	Manylion / Details	Dwyg Ph	Gwir gan	Dyddiad
DIWYGIADAU / REVISIONS (Os yw'n berthnasol / When applicable)		Rev by	Chk by	Date

CONWY
CYNGOR BWRDEISTREF SIROL
COUNTY BOROUGH COUNCIL

Geraint Edwards, BEng (Hons) CEng FICE

Pennaeth Yr Amgylchedd, Ffyrdd a Chyfleusterau
CYNGOR BWRDEISTREF SIROL CONWY
Bwlch Post 1
Conwy
LL30 9GN

Head of Environment, Roads and Facilities
CONWY COUNTY BOROUGH COUNCIL
PO Box1
Conwy
LL30 9GN

GRADDFA/ SCALE: N.T.S

DARLUNIWYDD/ DRAWN BY: J.C.S

AWDURDODWYD/ AUTHORISED BY: DJ

DYDDIAD/ DATE: Gorfennaf/ July 2024

LLUN RHIF/ DWG NO: TL/11/17/24/201

18826

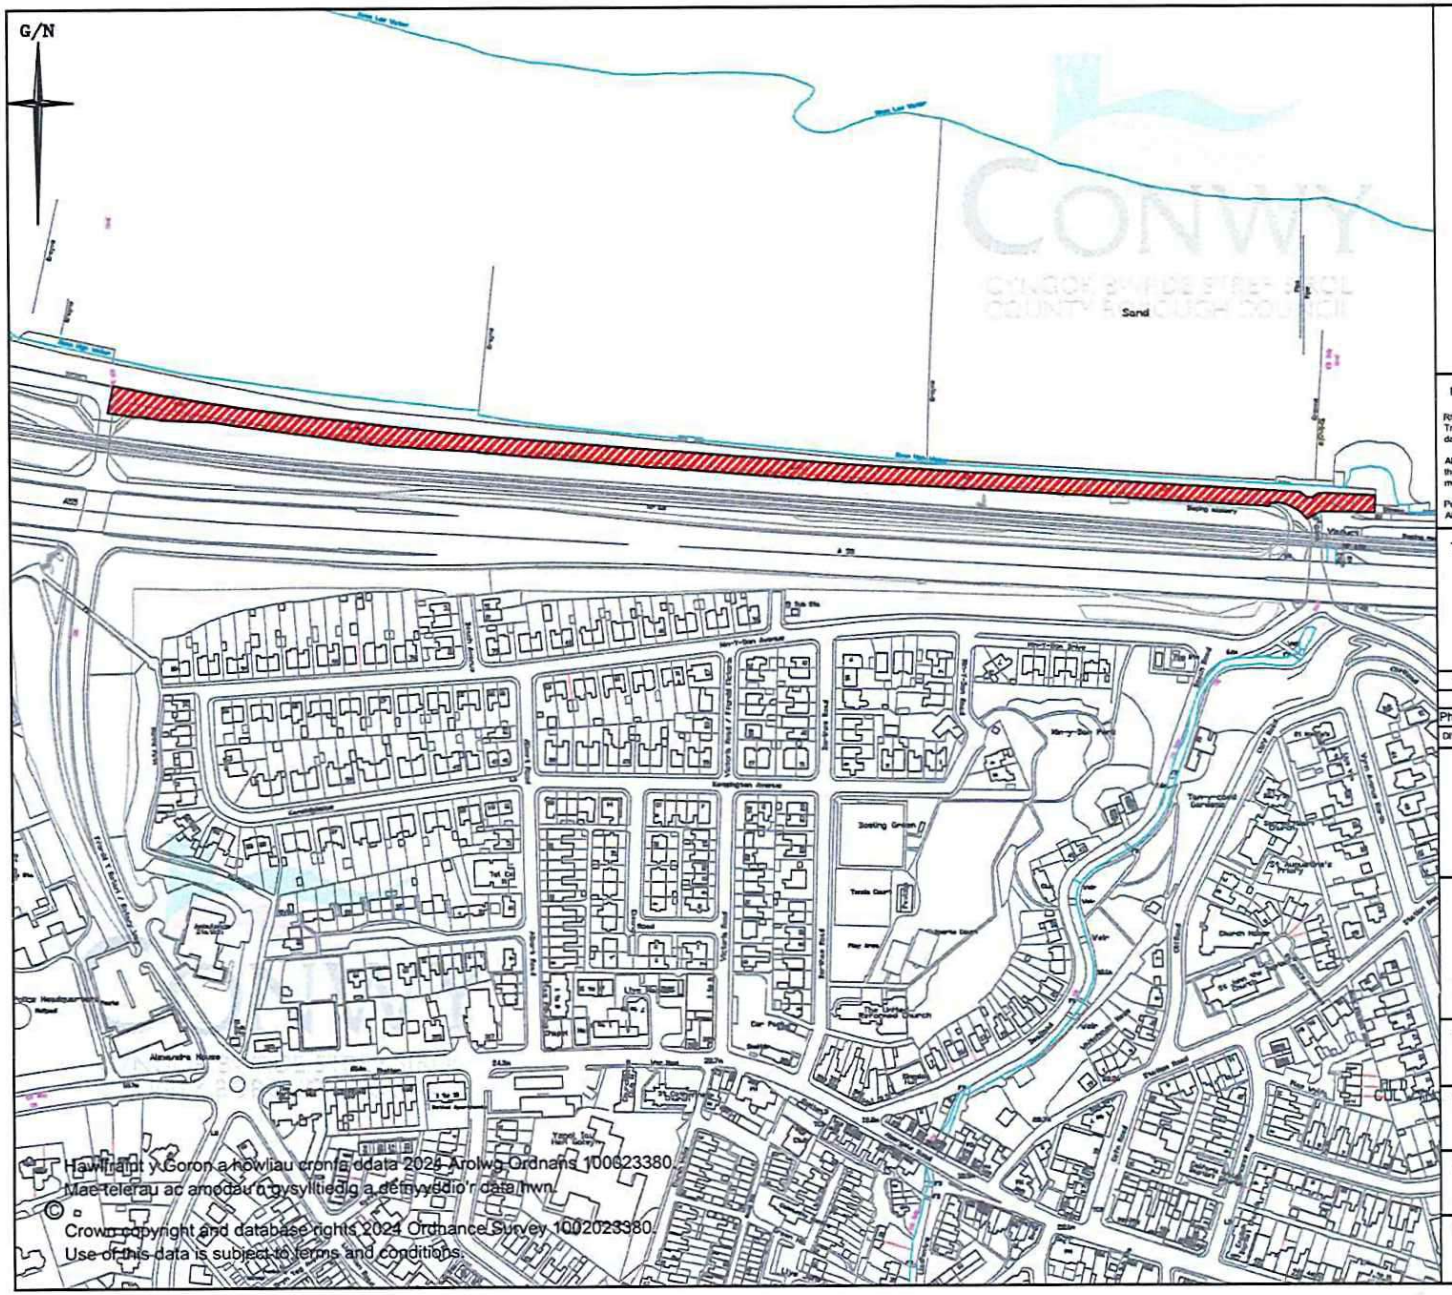

Hawlfraint y Goron a hawliau cronfa ddata 2024 Arolwg Ordnans 100023380.
Mae telerau ac amodau'n gysylltiedig a defnyddio'r data hwn.

© Crown copyright and database rights 2024 Ordnance Survey 100023380.
Use of this data is subject to terms and conditions.

CYFYNGIADAU NEWYDD
NEW RESTRICTIONS

Parth Parcio Rheoledig
Controlled Parking Zone

NODDIAU / NOTES:

Rhaid darparu pob marc ffordd gorbydau yn unol a Rheoliadau a Chyfarwyddiadau Cyffredinol Arwyddion Traffig 2016, y Llawlyfr Arwyddion Traffig (Penodau 1-8), a darluniau gwaith Llywodraeth Cymru - Rhaid darparu testun Cymraeg uwch ben y testun Saesneg, yn unol a polisi Conwy.

All carriageway markings must be provided in accordance with the Traffic Signs and General Directions 2016, the Traffic Signs Manual (Chapters 1-8), and Welsh Assembly Government working drawings - Welsh text must be provided above English text, as per Conwy policy.

Pob dimensiwn mewn metrau oni bai y dangosir.
All dimensions are in metres unless stated.

TEITL/ TITLE

Promenade
Old Colwyn

Ph/Rev	Manylion / Details	Diwys Ph	Gwir gan	Dyddiad
A				

DIWYGIADAU / REVISIONS (Os yw'n berthnasol / When applicable) Rev by | Chk by | Date

CONWY
CYNGOR BWRDEISTREF SIROL
COUNTY BOROUGH COUNCIL

Geraint Edwards, BEng (Hons) CEng FICE

Pennaeth Yr Amgylchedd, Ffyrdd a Chyfleusterau
CYNGOR BWRDEISTREF SIROL CONWY
Bwlch Post 1
Conwy
LL30 9GN

Head of Environment, Roads and Facilities
CONWY COUNTY BOROUGH COUNCIL
PO Box1
Conwy
LL30 9GN

GRADDFA/ SCALE: N.T.S

DARLUNIWYDD/ DRAWN BY: J.C.S

AWDURDODWYD/ AUTHORISED BY: DJ

DYDDIAD/ DATE: Gorfennaf/ July 2024

LLUN RHIF/ DWG NO: TL/11/06/24/202

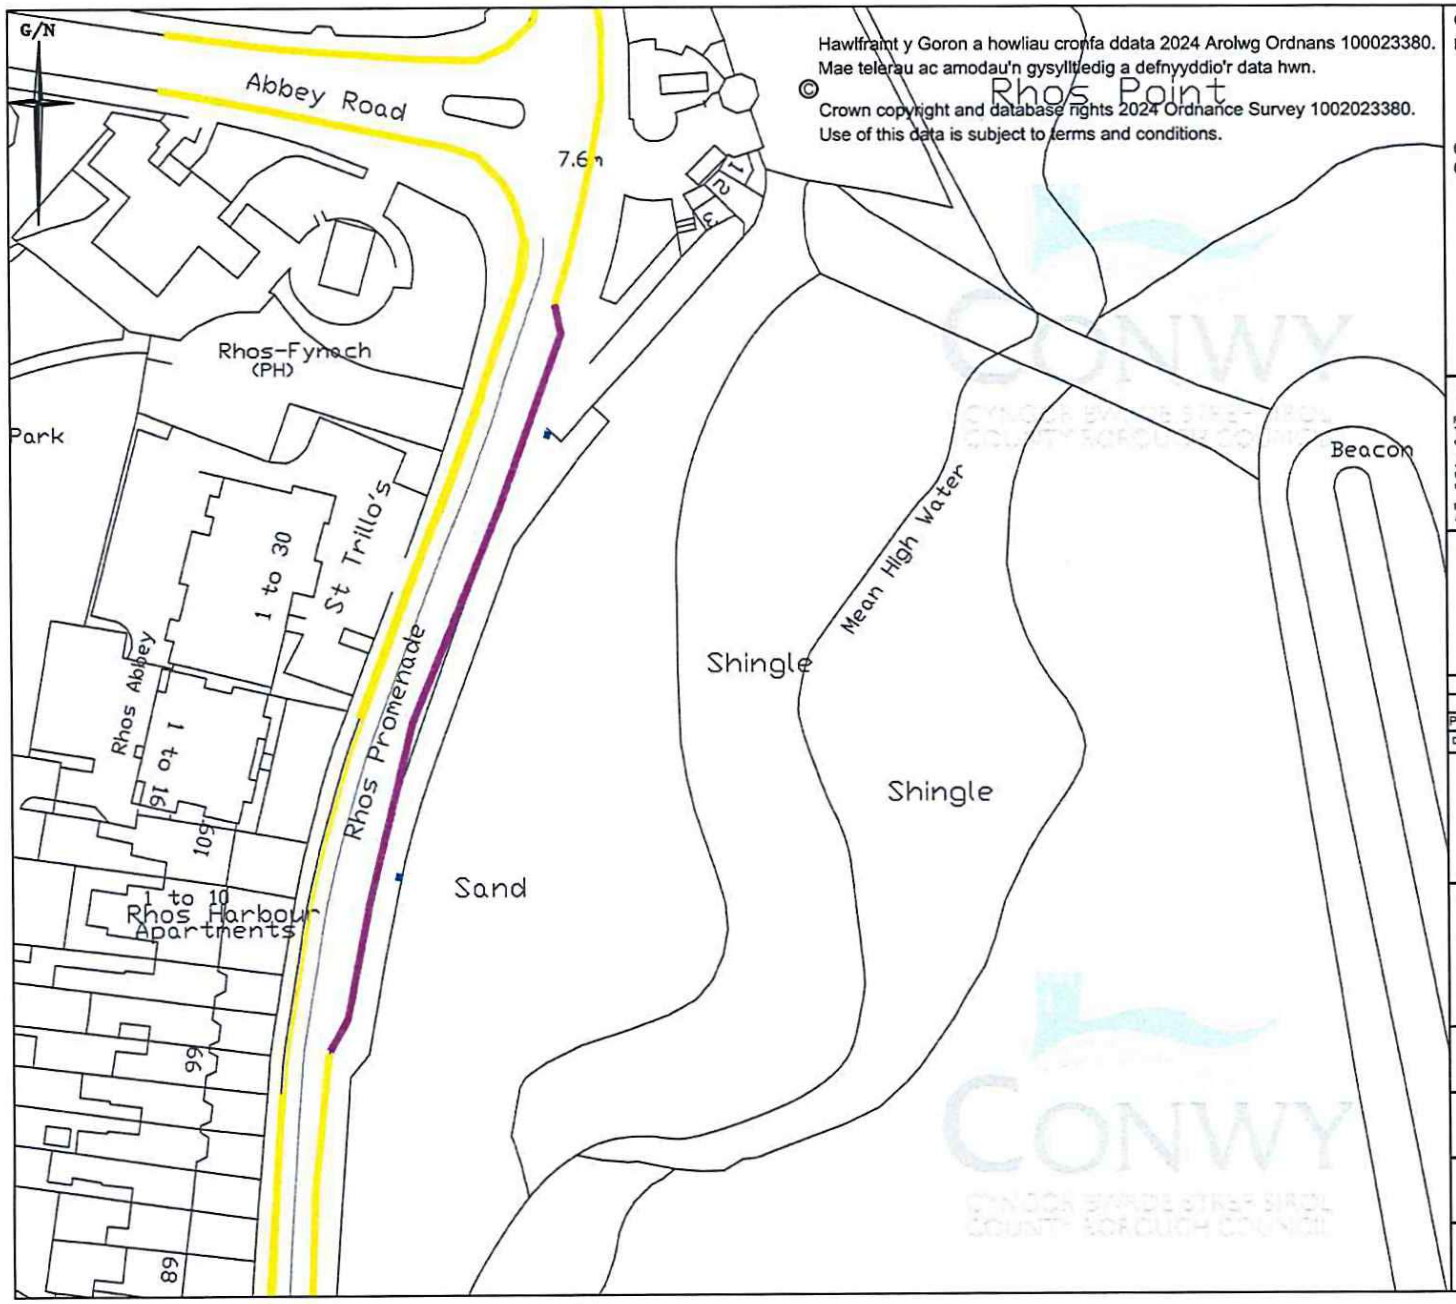

Hawlfraint y Goron a howliau cronfa ddata 2024 Arolwg Ordnans 100023380.
Mae telerau ac amodau'n gysylltiedig a defnyddio'r data hwn.
© Crown copyright and database rights 2024 Ordnance Survey 1002023380.
Use of this data is subject to terms and conditions.

CYFYNGIADAU NEWYDD
NEW RESTRICTIONS

- Dim aros ar unrhyw adeg — No waiting at any time
- Talu ac arddangos — Pay & display

CYFYNGIADAU PRESENNOL
CURRENT RESTRICTIONS

- Dim aros ar unrhyw adeg — No waiting at any time

NODDIAU / NOTES:

Rhaid darparu pob marc ffordd perthydau yn unol a Rheoliadau a Chyfarwyddiadau Cyffredinol Arwyddion Traffig 2016, y Llawlyfr Arwyddion Traffig (Penodau 1-8), a diwlunau gwaith Llywodraeth Cymru - Rhaid darparu testun Cymraeg uwch ben y testun Saesneg, yn unol a pholisi Conwy.

All carriageway markings must be provided in accordance with the Traffic Signs and General Directions 2016, the Traffic Signs Manual (Chapters 1-8), and Welsh Assembly Government working drawings - Welsh text must be provided above English text, as per Conwy policy.

Pob dimensiwn mewn metrau oni bai y dangosir.
All dimensions are in metres unless stated.

TEITL/ TITLE

Rhos Promenade
Llandrillo yn Rhos

Ph/Rev	Manylion / Details	Dwyrg Ph	Gwir gan	Dyddiad
A				
DIWYGIADAU / REVISIONS (Os yw'n berthnasol / When applicable).		Rev by	Chk by	Date

CONWY
CYNGOR BWRDEISTREF SIROL
COUNTY BOROUGH COUNCIL

Geraint Edwards, BEng (Hons) CEng FICE

Pennaeth Yr Amgylchedd, Ffyrdd a Chyfleusterau
CYNGOR BWRDEISTREF SIROL CONWY
Bwlch Post 1
Conwy
LL30 9GN

Head of Environment, Roads and Facilities
CONWY COUNTY BOROUGH COUNCIL
PO Box1
Conwy
LL30 9GN

GRADDFA/ SCALE: N.T.S

DARLUNIWYDD/ DRAWN BY: J.C.S

AWDURDODWYD/ AUTHORISED BY: DJ

DYDDIAD/ DATE: Gorfennaf / July 2024

LLUN RHIF/ DWG NO: TL/11/17/24/203

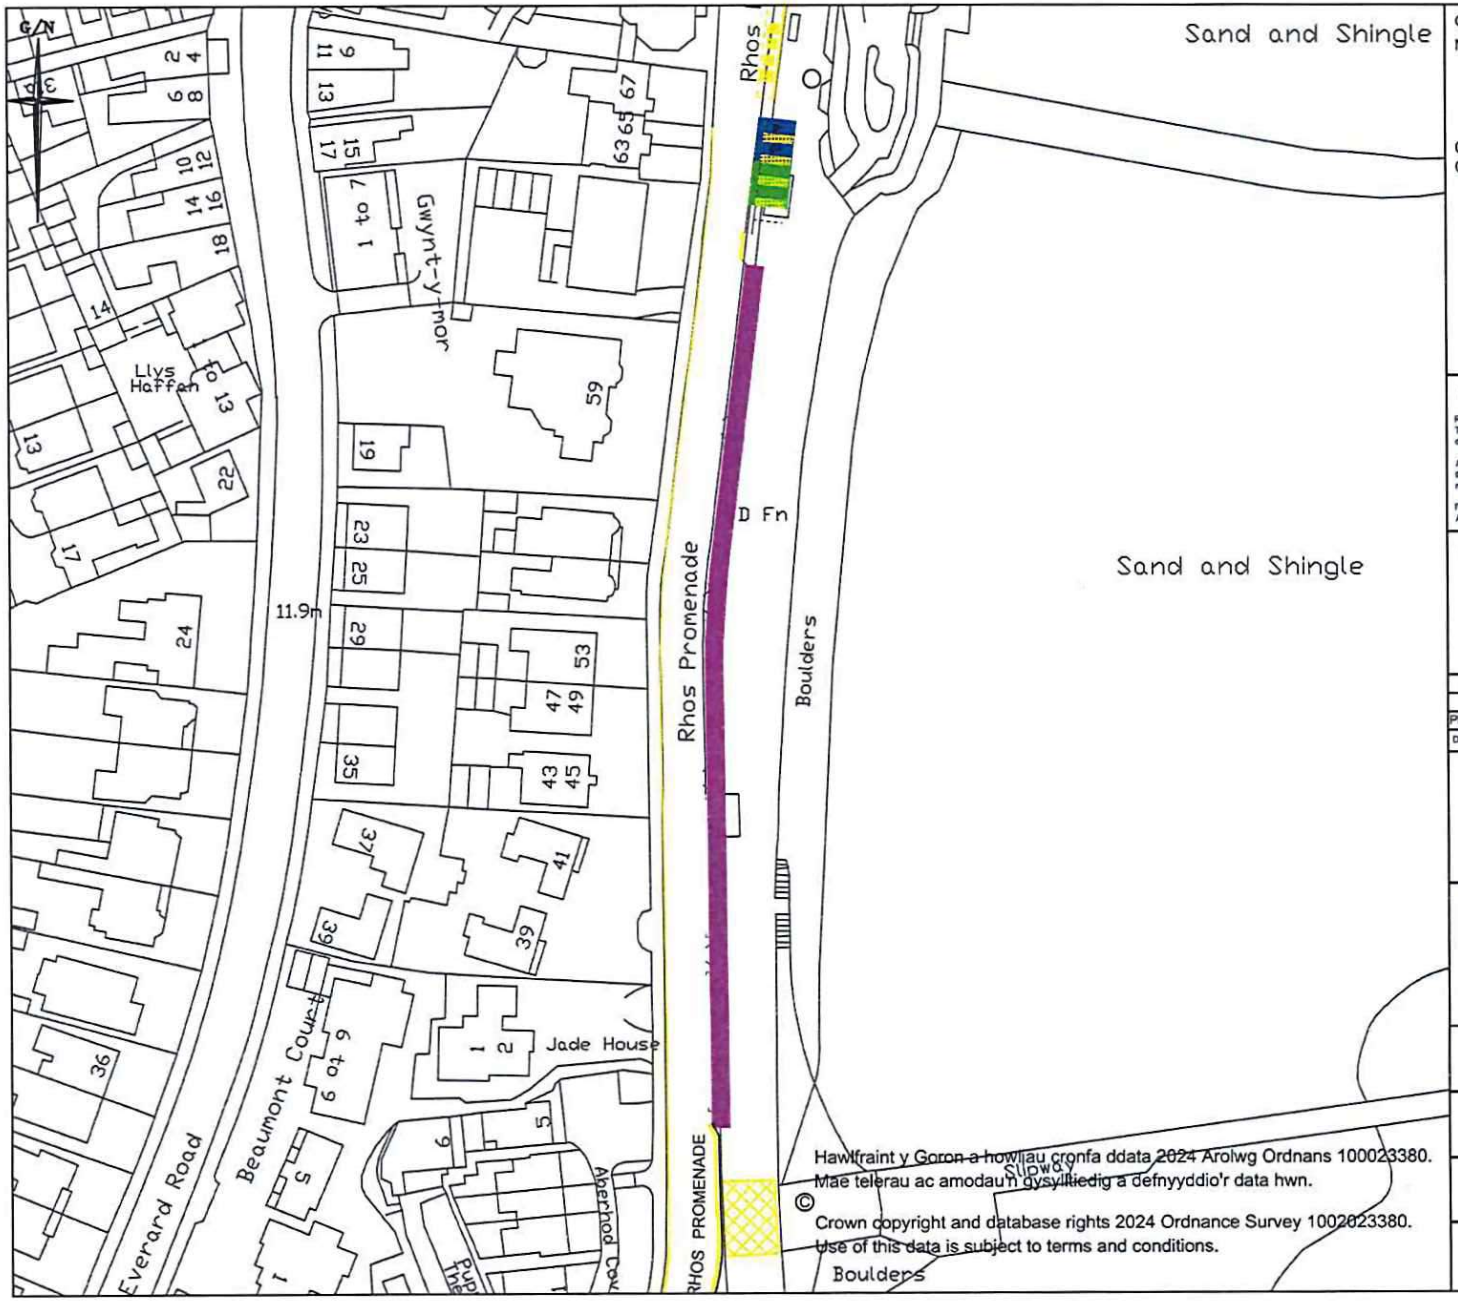

CYFYNGIADAU NEWYDD
NEW RESTRICTIONS

Talu ac arddangos
Pay & display

CYFYNGIADAU PRESENNOL
CURRENT RESTRICTIONS

Dim aros ar unrhyw adeg
No waiting at any time

Deiliad Bathodyn Anabledd yn unig
Disabled Badge Holders Only

Pwynt gwefru EV (Cyfyngedig 4 awr)
EV Chargepoint (Limited 4 hours)

NODDIAU / NOTES:

Rhaid darparu pob marc ffordd gerbydau yn unol a Rheoliadau a Chyfarwyddiadau Cyffredinol Arwyddion Traffig 2016, y Llawlyfr Arwyddion Traffig (Penodau 1-8), a diwlunau gwaith Llywodraeth Cymru - Rhaid darparu testun Cymraeg uwch ben y testun Saesneg, yn unol a polisi Conwy.

All carriageway markings must be provided in accordance with the Traffic Signs and General Directions 2016, the Traffic Signs Manual (Chapters 1-8), and Welsh Assembly Government working drawings - Welsh text must be provided above English text, as per Conwy policy.

Pob dimensiwn mewn metrau oni bai y dangosir.
All dimensions are in metres unless stated.

TEITL/ TITLE

Rhos Promenade
Llandrillo yn Rhos

Ph/Rev	Manylion / Details	Diwyg Ph	Gwir gan	Dyddiad
A				
DIWYGIADAU / REVISIONS (Os ywn berthnasol / When applicable):		Rev by	Chk by	Date

CONWY
CYNGOR BWRDEISTREF SIROL
COUNTY BOROUGH COUNCIL

Geraint Edwards, BEng (Hons) CEng FICE

Pennaeth Yr Amgylchedd, Ffyrdd a Chyfleusterau
CYNGOR BWRDEISTHEF SIROL CONWY
Bwlch Post 1
Conwy
LL32 8GN

Head of Environment, Roads and Facilities
CONWY COUNTY BOROUGH COUNCIL
PO Box1
Conwy
LL30 9GN

GRADDFA/ SCALE: N.T.S

DARLUNIWYDD/ DRAWN BY: J.C.S

AWDURDODWYD/ AUTHORISED BY: DJ

DYDDIAD/ DATE: Gorfennaf / July 2024

LLUN RHIF/ DWG NO: TL/11/17/24/204

Hawlfraint y Goron a hawliau cronfa ddata 2024 Arolwg Ordnans 100023380.
Mae telerau ac amodau'n dysylltiedig a defnyyddio'r data hwn.
©
Crown copyright and database rights 2024 Ordnance Survey 1002023380.
Use of this data is subject to terms and conditions.

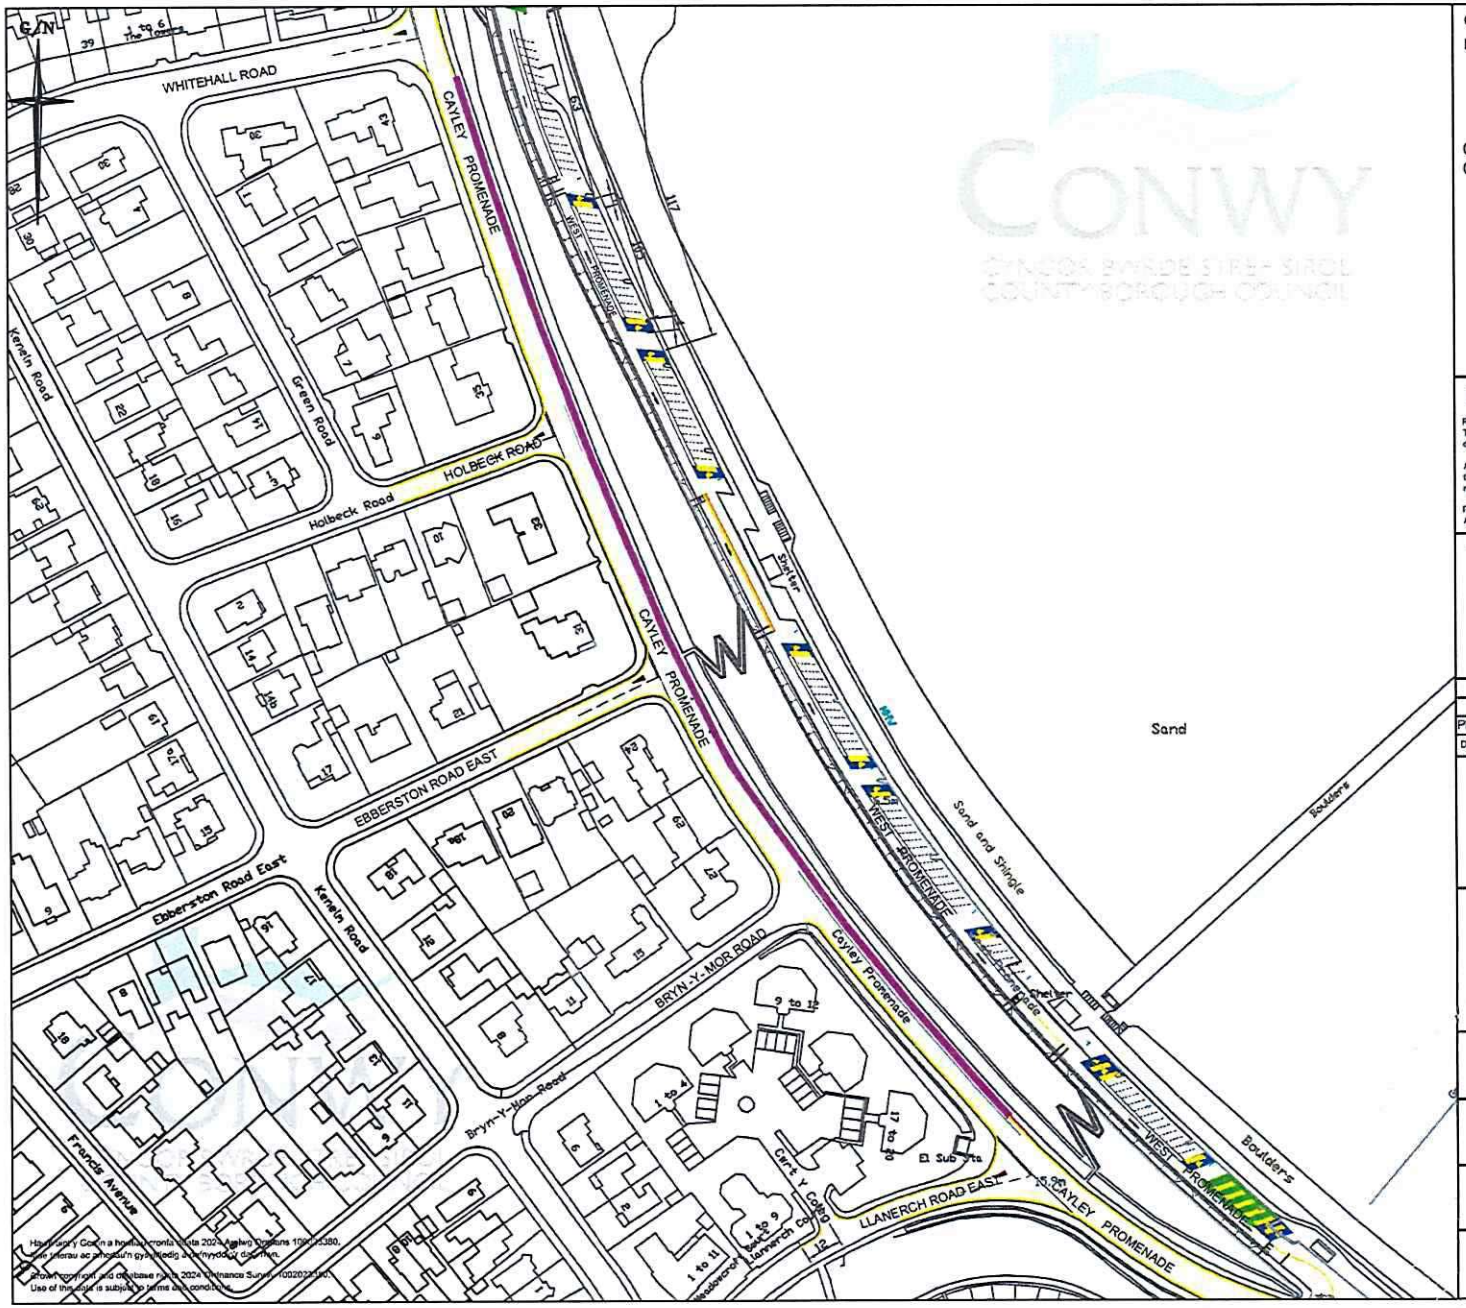

CYFYNGIADAU NEWYDD
NEW RESTRICTIONS

Talu ac arddangos
Pay & display

CYFYNGIADAU PRESENNOL
CURRENT RESTRICTIONS

Dim aros ar unrhyw adeg
No waiting at any time

Deiliad Bathodyn Anabledd yn unig
Disabled Badge Holders Only

Pwynt gwefru EV (Cyfyngedig 4 awr)
EV Chargepoint (Limited 4 hours)

NODDIAU / NOTES:

Rhaid darparu pob marc ffordd gerbydau yn unol a Rheoliadau a Chyfarwyddiadau Cyffredinol Arwyddion Traffig 2016, y Llawlyfr Arwyddion Traffig (Penodau 1-8), a darluniau gwaith Llywodraeth Cymru - Rhaid darparu testun Cymraeg uwch ben y testun Saesneg, yn unol a polisi Conwy.

All carriageway markings must be provided in accordance with the Traffic Signs and General Directions 2016, the Traffic Signs Manual (Chapters 1-8), and Welsh Assembly Government working drawings - Welsh text must be provided above English text, as per Conwy policy.

Pob dimensiwn mewn metrau oni bai y dangosir
All dimensions are in metres unless stated.

TEITL/ TITLE

CAYLEY PROMENADE

A				
Ph/Rev	Manylion / Details	Diwyg Ph	Gwir gan	Dyddiad
DIWYGIADAU / REVISIONS (Os yw'n berthnasol / When applicable).		Rev by	Chk by	Date

CONWY
CYNGOR BWRDEISTREF SIROL
COUNTY BOROUGH COUNCIL

Geraint Edwards, BEng (Hons) CEng FICE

Pennaeth Yr Amgylchedd, Ffrydd a Chyfleusterau
CYNGOR BWRDEISTREF SIROL CONWY
Bwlch Post 1
Conwy
LL30 9GN

Head of Environment, Roads and Facilities
CONWY COUNTY BOROUGH COUNCIL
PO Box1
Conwy
LL30 9GN

GRADDFA/ SCALE: N.T.S

DARLUNIWYDD/ DRAWN BY: J.C.S

AWDURDODWYD/ AUTHORISED BY: DJ

DYDDIAD/ DATE: Gorfennaf / July 2024

LLUN RHIF/ DWG NO: TL/11/17/24/205

Hawlfraint y Goron a hawliau cronfa ddata 2024 Arolwg Ordnans 100019280.
Defnyddiwch hwn at ddibenion gyfyngedig a phersonol yn unig.

Crown copyright and database rights 2024 Ordnance Survey 100019280.
Use of this data is subject to terms and conditions.

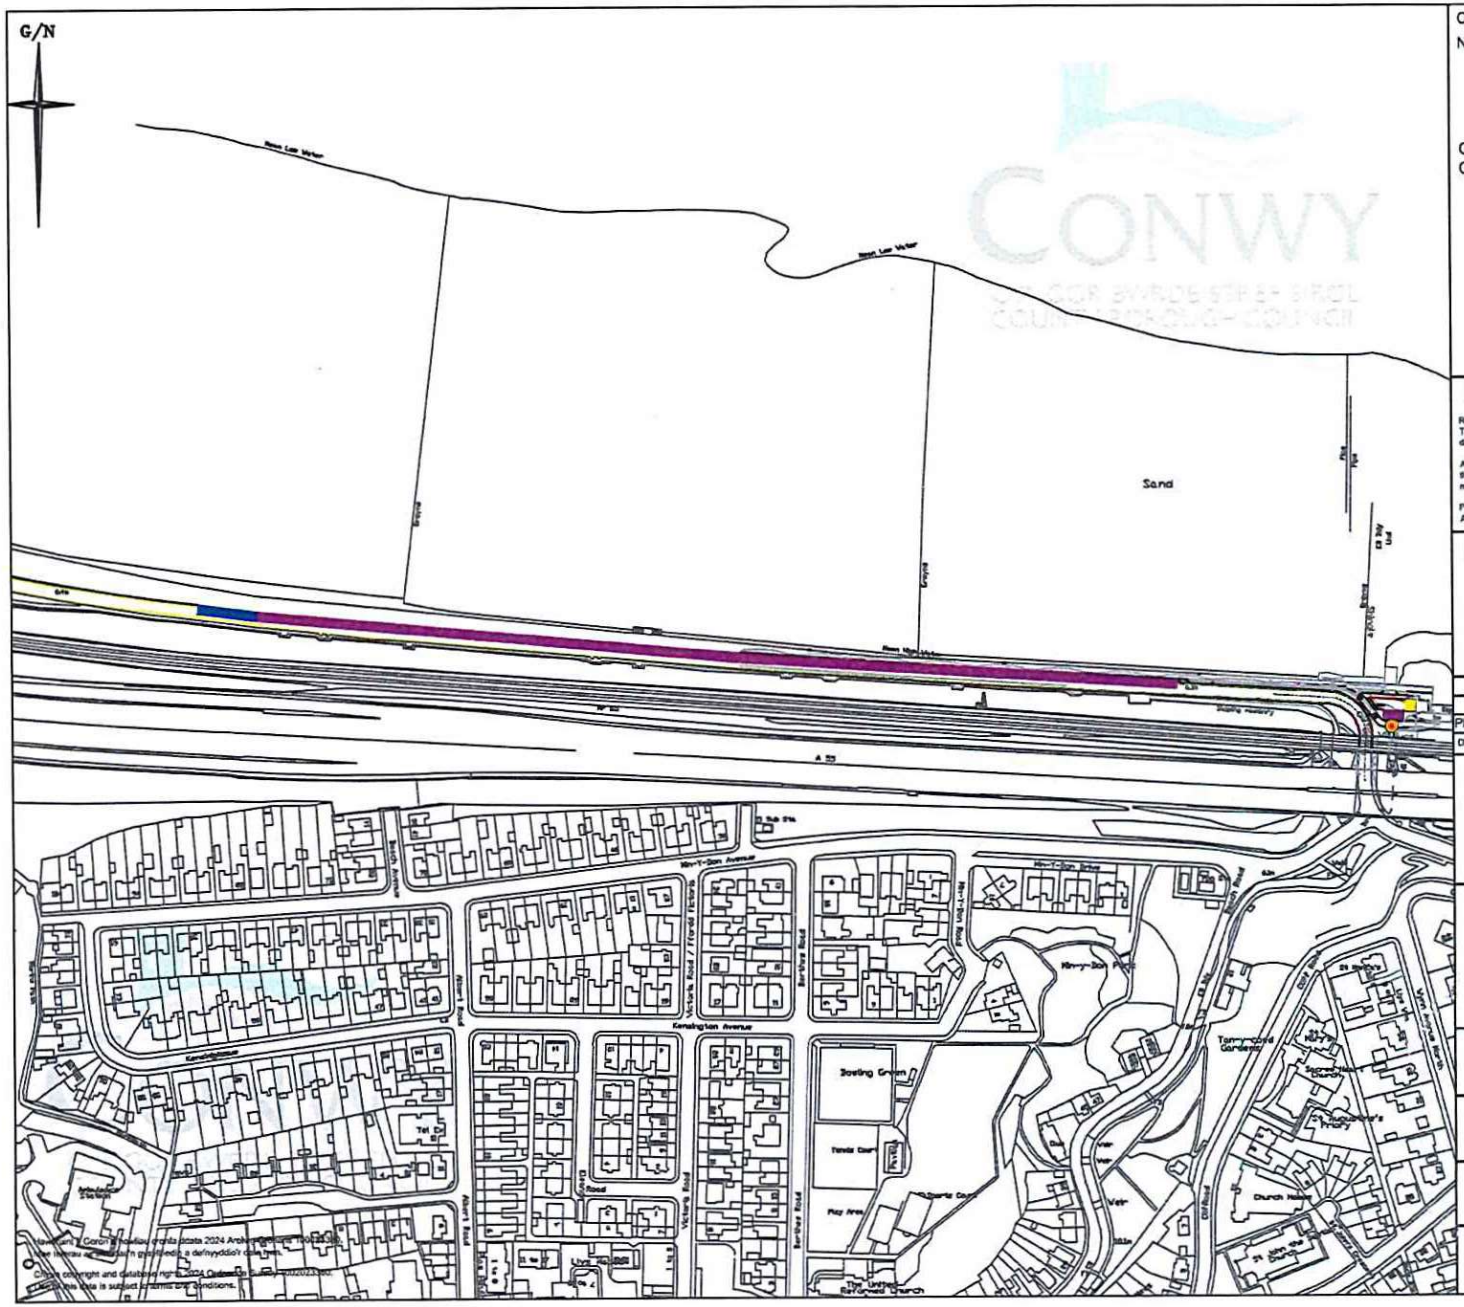

CYFYNGIADAU NEWYDD
NEW RESTRICTIONS

- Dim aros ar unrhyw adeg — No waiting at any time
- Talu ac arddangos — Pay & display

CYFYNGIADAU PRESENNOL
CURRENT RESTRICTIONS

- Dim aros ar unrhyw adeg — No waiting at any time
- Deiliad Bathodyn Anabledd yn unig — Disabled Badge Holders Only

NODDIAU / NOTES:

Rhaid darparu pob marc ffordd gertrydau yn unol a Rheoliadau a Chyfarwyddiadau Cyffredinol Arwyddion Traffig 2016, y Llawlyfr Arwyddion Traffig (Penodau 1-8), a darluniau gwaith Llywodraeth Cymru - Rhaid darparu testun Cymraeg uwch ben y testun Saesneg, yn unol a pholisi Conwy.

All carriageway markings must be provided in accordance with the Traffic Signs and General Directions 2016, the Traffic Signs Manual (Chapters 1-8), and Welsh Assembly Government working drawings - Welsh text must be provided above English text, as per Conwy policy.

Pob dimensiwn mewn metrau oni bai y dangosir.
All dimensions are in metres unless stated.

TEITL/ TITLE

Phromenâd , Hen Golwyn
Promenade, Old Colwyn

Ph/Rev	Manylion / Details	Diwyg Ph	Gwir gan	Dyddiad
A				
DIWYGIADAU / REVISIONS (Os yw'n berthnasol / When applicable).		Rev by	Chk by	Date

CONWY
CYNGOR BWRDEISTREF SIROL
COUNTY BOROUGH COUNCIL

Geraint Edwards, BEng (Hons) CEng FICE

Pennaeth Yr Amgylchedd, Priydd a Chyfleusterau
CYNGOR BWRDEISTREF SIROL CONWY
Bwlch Post 1
Conwy
LL30 9GN

Head of Environment, Roads and Facilities
CONWY COUNTY BOROUGH COUNCIL
PO Box1
Conwy
LL30 9GN

GRADDFA/ SCALE: N.T.S

DARLUNIWYDD/ DRAWN BY: J.C.S

AWDURDODWYD/ AUTHORISED BY: DJ

DYDDIAD/ DATE: Mehefin / June 2024

LLUN RHIF/ DWG NO: TL/11/02/24/206

THE COUNTY BOROUGH OF CONWY
(PROHIBITION AND RESTRICTION OF WAITING & ON STREET PARKING PLACES) (CONSOLIDATION) ORDER 2006 (AMENDMENT NO 1) ORDER 2024 – RHOS, CAYLEY AND COLWYN BAY PROMENADE

The Conwy County Borough Council (hereinafter referred to as "the Council") in exercise of its powers under Sections 1(1), 2(1) to (3) and Part IV of Schedule 9 of the Road Traffic Regulation Act 1984 (hereinafter referred to as "the Act of 1984"), and of all other enabling powers and after consultation with the Chief Officer of Police in accordance with Part III of Schedule 9 to the Act of 1984 hereby makes the following Order:-

1. This Order shall come into operation on the 26 day of May Two thousand and twenty five and may be cited as "The County Borough of Conwy (Prohibition and Restriction of Waiting & On Street Parking Places) (Consolidation) Order 2006 (Amendment No1) Order 2024 – Rhos, Cayley and Colwyn Bay Promenade "

2 (1) In this Order.-

(a)The County Borough of Conwy (Prohibition and Restriction of Waiting & On Street Parking Places) (Consolidation) Order 2006 is hereby amended insofar only as Schedules 4 and 6 are amended to include the lengths of road as specified in the Schedules below

"Motor Caravan" means any motorised caravan caravanette campervan or any other mechanically propelled vehicle which has been made or converted as a camping vehicle or to sleep in.

"Cars and Light Vans" means Motor Car as defined in Road Vehicles (Construction and Use) Regulations 1986, or has the same meaning as motor car in Section 185 of the Road Traffic Act 1988

3 The prohibition and restrictions imposed by this Order shall be in addition to and not in derogation from any restriction or requirement imposed by any regulations made or having effect as if made under the Act of 1984 or by or under any other enactment.

The following words and figures are added to Schedule 4

Schedule 4
Controlled Parking Zone

Length of Road	Position in which vehicle may wait	Class of vehicle	Operating days	Charging hours	Scale of charges	Maximum period of waiting
Rhos Promenade Rhos on Sea, from its junction with Abbey Road to its junction with the Cayley Promenade a distance of approximately 600m	Wholly within a parking bay (where such bays are marked) or as directed by a Civil Enforcement Officer	Cars and light vans and Motor caravans (as defined in Article 2)	Monday to Sunday inclusive	10 a.m to 4 p m	**from 1 May – 30 September** Up to 4 hrs £5 50 Over 4 hrs £7.50 **from 1 October – 30 April** Up to 2 hours £2 40 Up to 4 hours £3 80 Over 4 hours £5 40	No restriction
		Cars and light vans and Motor caravans (as defined in Article 2)		4 p m to 10 a m	No charge	
		Motor caravans (as defined in Article 2)				Not Permitted 11 p m to 8 a m
Cayley Promenade Rhos on Sea, from its junction with Rhos Promenade to its junction with West Promenade a distance of	Wholly within a parking bay (where such bays are marked) or as directed by a Civil Enforcement Officer.	Cars and light vans and Motor caravans (as defined in Article 2)	Monday to Sunday inclusive	10 a m to 4 p m	**from 1 May – 30 September** Up to 4 hrs £5 50 Over 4 hrs £7 50 **from 1 October – 30 April**	No restriction

approximately 750m					Up to 2 hours £2 40 Up to 4 hours £3.80 Over 4 hours £5 40	
		Cars and light vans and Motor caravans (as defined in Article 2)		4 p m to 10 a.m.	No charge	
		Motor caravans (as defined in Article 2)				Not Permitted 11 p.m. to 8 a m
Promenade, Old Colwyn; from its junction with Rotary Way to its junction with Cliff Gardens, Old Colwyn a distance of approximately 700m	Wholly within a parking bay (where such bays are marked) or as directed by a Civil Enforcement Officer	Cars and light vans and Motor caravans (as defined in Article 2)	Monday to Sunday inclusive	10 a.m. to 4 p.m.	**<u>from 1 May – 30 September</u>** Up to 2 hrs £2 50 Up to 4 hrs £3 50 Over 4 hrs £7 50 **<u>from 1 October – 30 April</u>** Up to 2 hours £1 50 Up to 4 hours £2 50 Over 4 hours £5.40	No restriction
		Cars and light vans and Motor caravans (as defined in Article 2)		4 p m to 10 a m	No charge	

		Motor caravans (as defined in Article 2)				Not Permitted 11 p.m to 8 a m

The following words and figures are added to Schedule 6

SCHEDULE 6

(Charges for Disabled Badge holders)

Length of Road	Position in which vehicle may wait	Class of vehicle	Operating days	Charging hours	Scale of charges	Maximum period of waiting
Rhos Promenade Rhos on Sea; from its junction with Abbey Road to its junction with the Cayley Promenade a distance of approximately 600m **Cayley Promenade Rhos on Sea**, from its junction with Rhos Promenade to its junction with West Promenade a distance of approximately 750m **Promenade Old Colwyn**; from its junction with Rotary Way to its junction with Cliff Gardens, Old Colwyn a distance of approximately 700m	Wholly within a parking bay	Disabled Badge holders only	Monday to Sunday inclusive	24 hours	Zero charge	No restriction

GIVEN under the Common Seal of the Conwy County Borough Council the
19 day of May two thousand and twenty five

Cyflawnwyd fel Gweithred trwy osod
SÊL GYFFREDIN

CYNGOR BWRDEISTREF SIROL CONWY

yng ngŵydd :-

Executed as a Deed by affixing
the COMMON SEAL of the
CONWY COUNTY BOROUGH COUNCIL

in the presence of :-

Swyddog Selio Awdurdodedig

Authorised Sealing Officer.