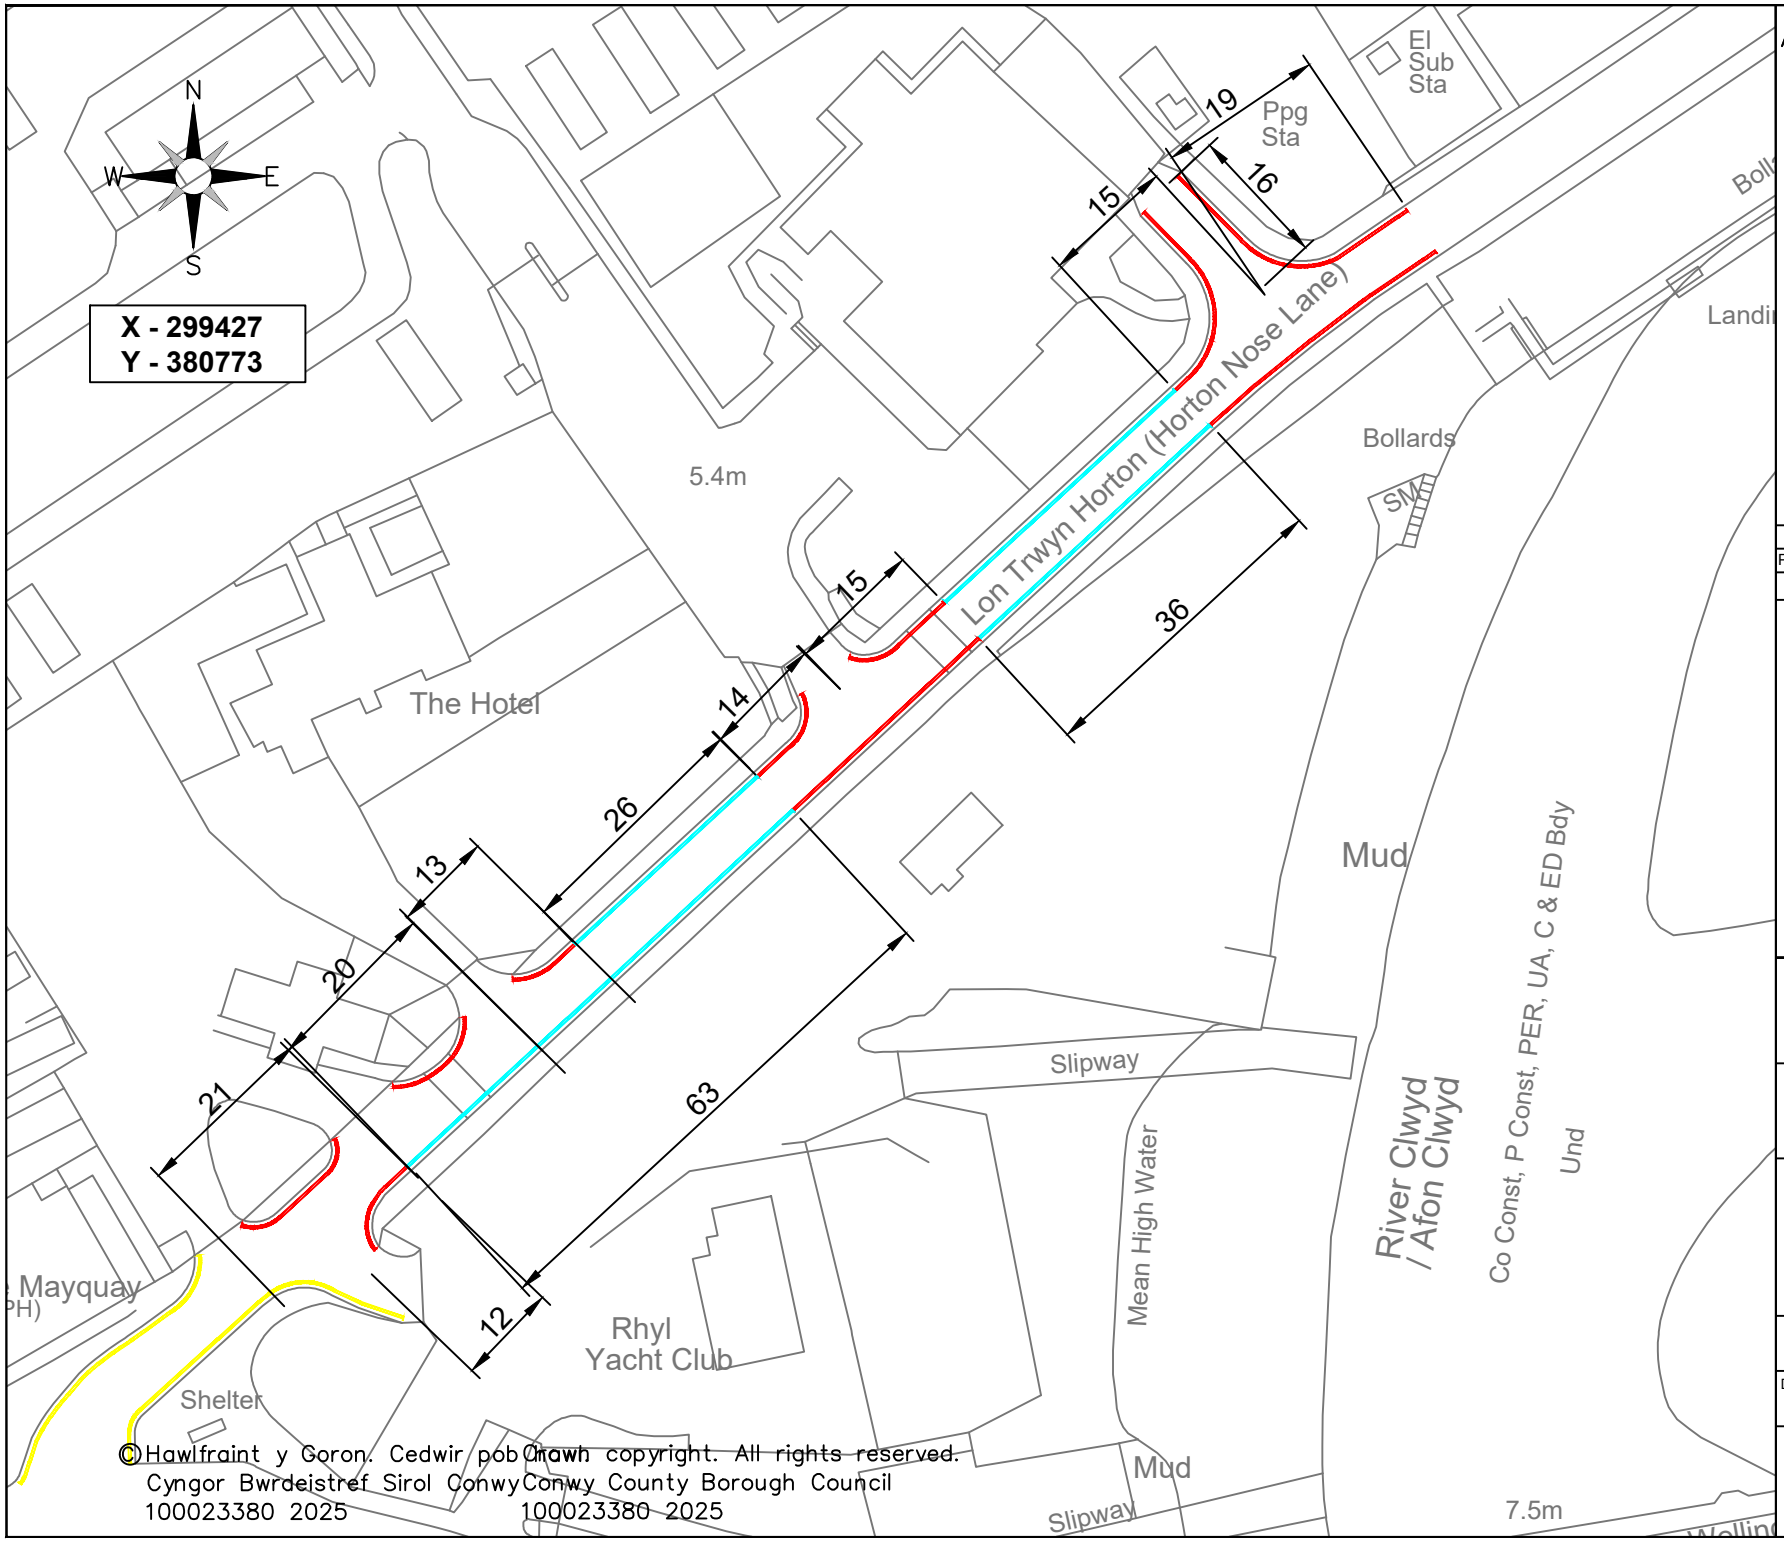

© Hawlfraint y Goron. Cedwir pob hawl. Crown copyright. All rights reserved.
Cyngor Bwrdeistref Sirol Conwy Conwy County Borough Council
100023380 2025 100023380 2025

Allwedd / Key

	Gwahardd parcio gan Garafanau a Charafanau modur rhwng 10pm- 8am **Prohibition of parking by Caravans and Motorhomes between 10pm- 8am**
	Dim aros ar unrhyw adeg **No Waiting at any time**
	Dim aros ar unrhyw adeg Presennol **Existing No Waiting at any time**

Ph/Rev	Details	Rev by	Chk by	Date

REVISIONS

CONWY
CYNGOR BWRDEISTREF SIROL
COUNTY BOROUGH COUNCIL

Geraint Edwards, BEng (Hons) CEng FICE
Pennaeth Gwasanaeth
CYNGOR BWRDEISTREF SIROL CONWY
Yr Amgylchedd, Ffyrdd a Chfleusterau
Bwlch Post 1
Bae Colwyn
LL29 0GG

Head of Service
CONWY COUNTY BOROUGH COUNCIL
Environment, Roads and Facilities
PO Box 1
Colwyn Bay
LL29 0GG

Adain / Section:
Yr Amgylchedd, Ffyrdd a Chyfleusterau
Environment Roads and Facilities

Prosiect / Project:
Gorchymyn Rheoliddio Traffig
Traffic Regulation Order
Horton's Nose, Kinmel Bay

Graddfa / Scale:	Dyddiad / Date:
NTS	14/11/2025
Darluniwyd gan / Drawn by: JCS	Gwiriwyd gan / Checked by:

Llun Rhif / Drawing No: TL/01/11/25/01
Rev: