LLINELL FFENS ARFAETHEDIG RHWNG LLWYBR TEITHIO LLESOL A GWARCHODFA NATUR YR RSPB
PROPOSED FENCELINE BETWEEN ACTIVE TRAVEL ROUTE & RSPB NATURE RESERVE

SAFLE RSPB
RSPB SITE

CYFEIRIWCH AT FEWNOSODYN A AR GYFER GRADDAU LLAWN Y STRWYTHURAU
FOR FULL STRUCTURE EXTENTS
REFER TO INSET A

PONT DROED 3.5M O LED YNCROESI'R RHEILFFORDD BRESENNOL
3.5m WIDTH FOOTBRIDGE CROSSING
EXISTING RAIL LINE

AFON CONWY
AFON CONWY

LLWYBR TROED PRESENNOL WEDI EI LEDU AR GYFER CYFLEUSTER DEFYNYDD A RENNIR 3.0-4.0m O LED
WIDENED EXISTING FOOTWAY FOR 3.0-4.0m WIDE SHARED USE FACILITY

SNOWDONIA NURSERIES
SNOWDONIA NURSERIES

RHEILFFORDD DYFFRYN CONWY
CONWY VALLEY RAILWAY

CROESFAN WEDI'I CHODI
RAISED TABLE CROSSING

PARC BUSNES CAE FFWT
CAE FFWT BUSINESS PARK

GORSAF GLAN CONWY
GLAN CONWY STATION

A470 I LLANDUDNO
A470 TO LLANDUDNO

A470 I BETWS Y COED
A470 TO BETWS Y COED

Llansanffraid Glan Conwy

Mean High Water
Afon Gyrnol
St Francis Grange
Lodge Uchaf
Tamarind
Track
The Old Rectory
Mud
Sand and Mud
Marsh
Football Ground
Glan Conwy Station
Station House
The Cross Keys (PH)
Hall
Tyn Twll Cottage
Tyn Twll Uchaf
Abergarol
Cattle Grid
The Cottage
Sinks
Killoran
Bryn Castan
Caswell Uchaf
Maes Caswell
Bryn Gwyn
Cemetery
Well
Path
Issues
Surgery
Club
Pen-draw
Marsh
Mud
1744m
MP 0.25

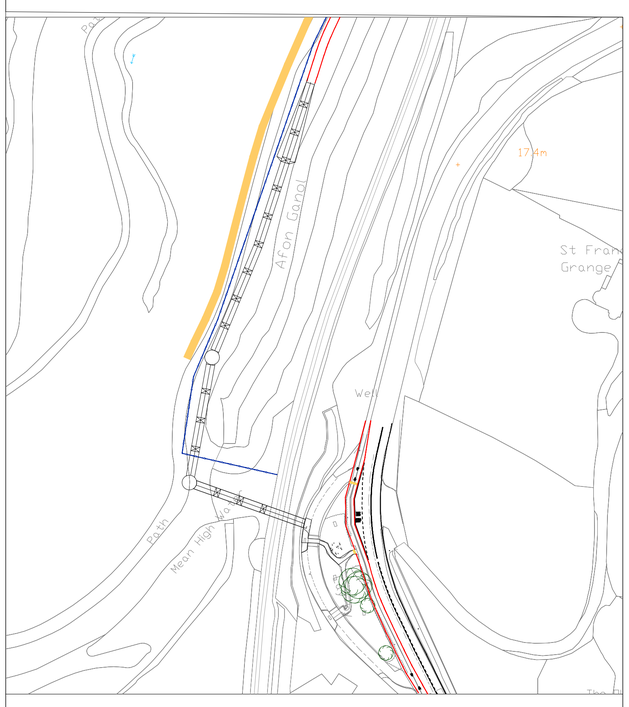

CONWY
CYNGOR BWRDEISTREF SIROL
COUNTY BOROUGH COUNCIL

wsp

ALLWEDD:
KEY:

- **LLWYBR DEFYNND A RENNIR ARFAETHEDIG**
  PROPOSED SHARED USE PATH
- **MAN CROESI A REOLIR ARFAETHEDIG (LLIW COCH)**
  PROPOSED CONTROLLED CROSSING (RED COLOUR)
- **MAN CROESI HEB EI REOLI ARFAETHEDIG (LLIW LLWYDFELYN)**
  PROPOSED UNCONTROLLED CROSSING (BUFF COLOUR)
- **LLINELL FFENS ARFAETHEDIG (RHWNG LLWYBR TEITHIO LLESOL A SAFLE'R RSPB**
  PROPOSED FENCELINE (BETWEEN ACTIVE TRAVEL ROUTE & RPSB SITE)

CAM 2 WelTAG
CYNLLUN TEITHIO LLESOL
RSPB I GLAN CONWY
OPSIWN 4
DALEN 1 O 3
Graddfa 1:1250

RSPB TO GLAN CONWY
ACTIVE TRAVEL SCHEME
WelTAG STAGE 2
OPTION 4
SHEET 1 OF 3
Scale 1:1250

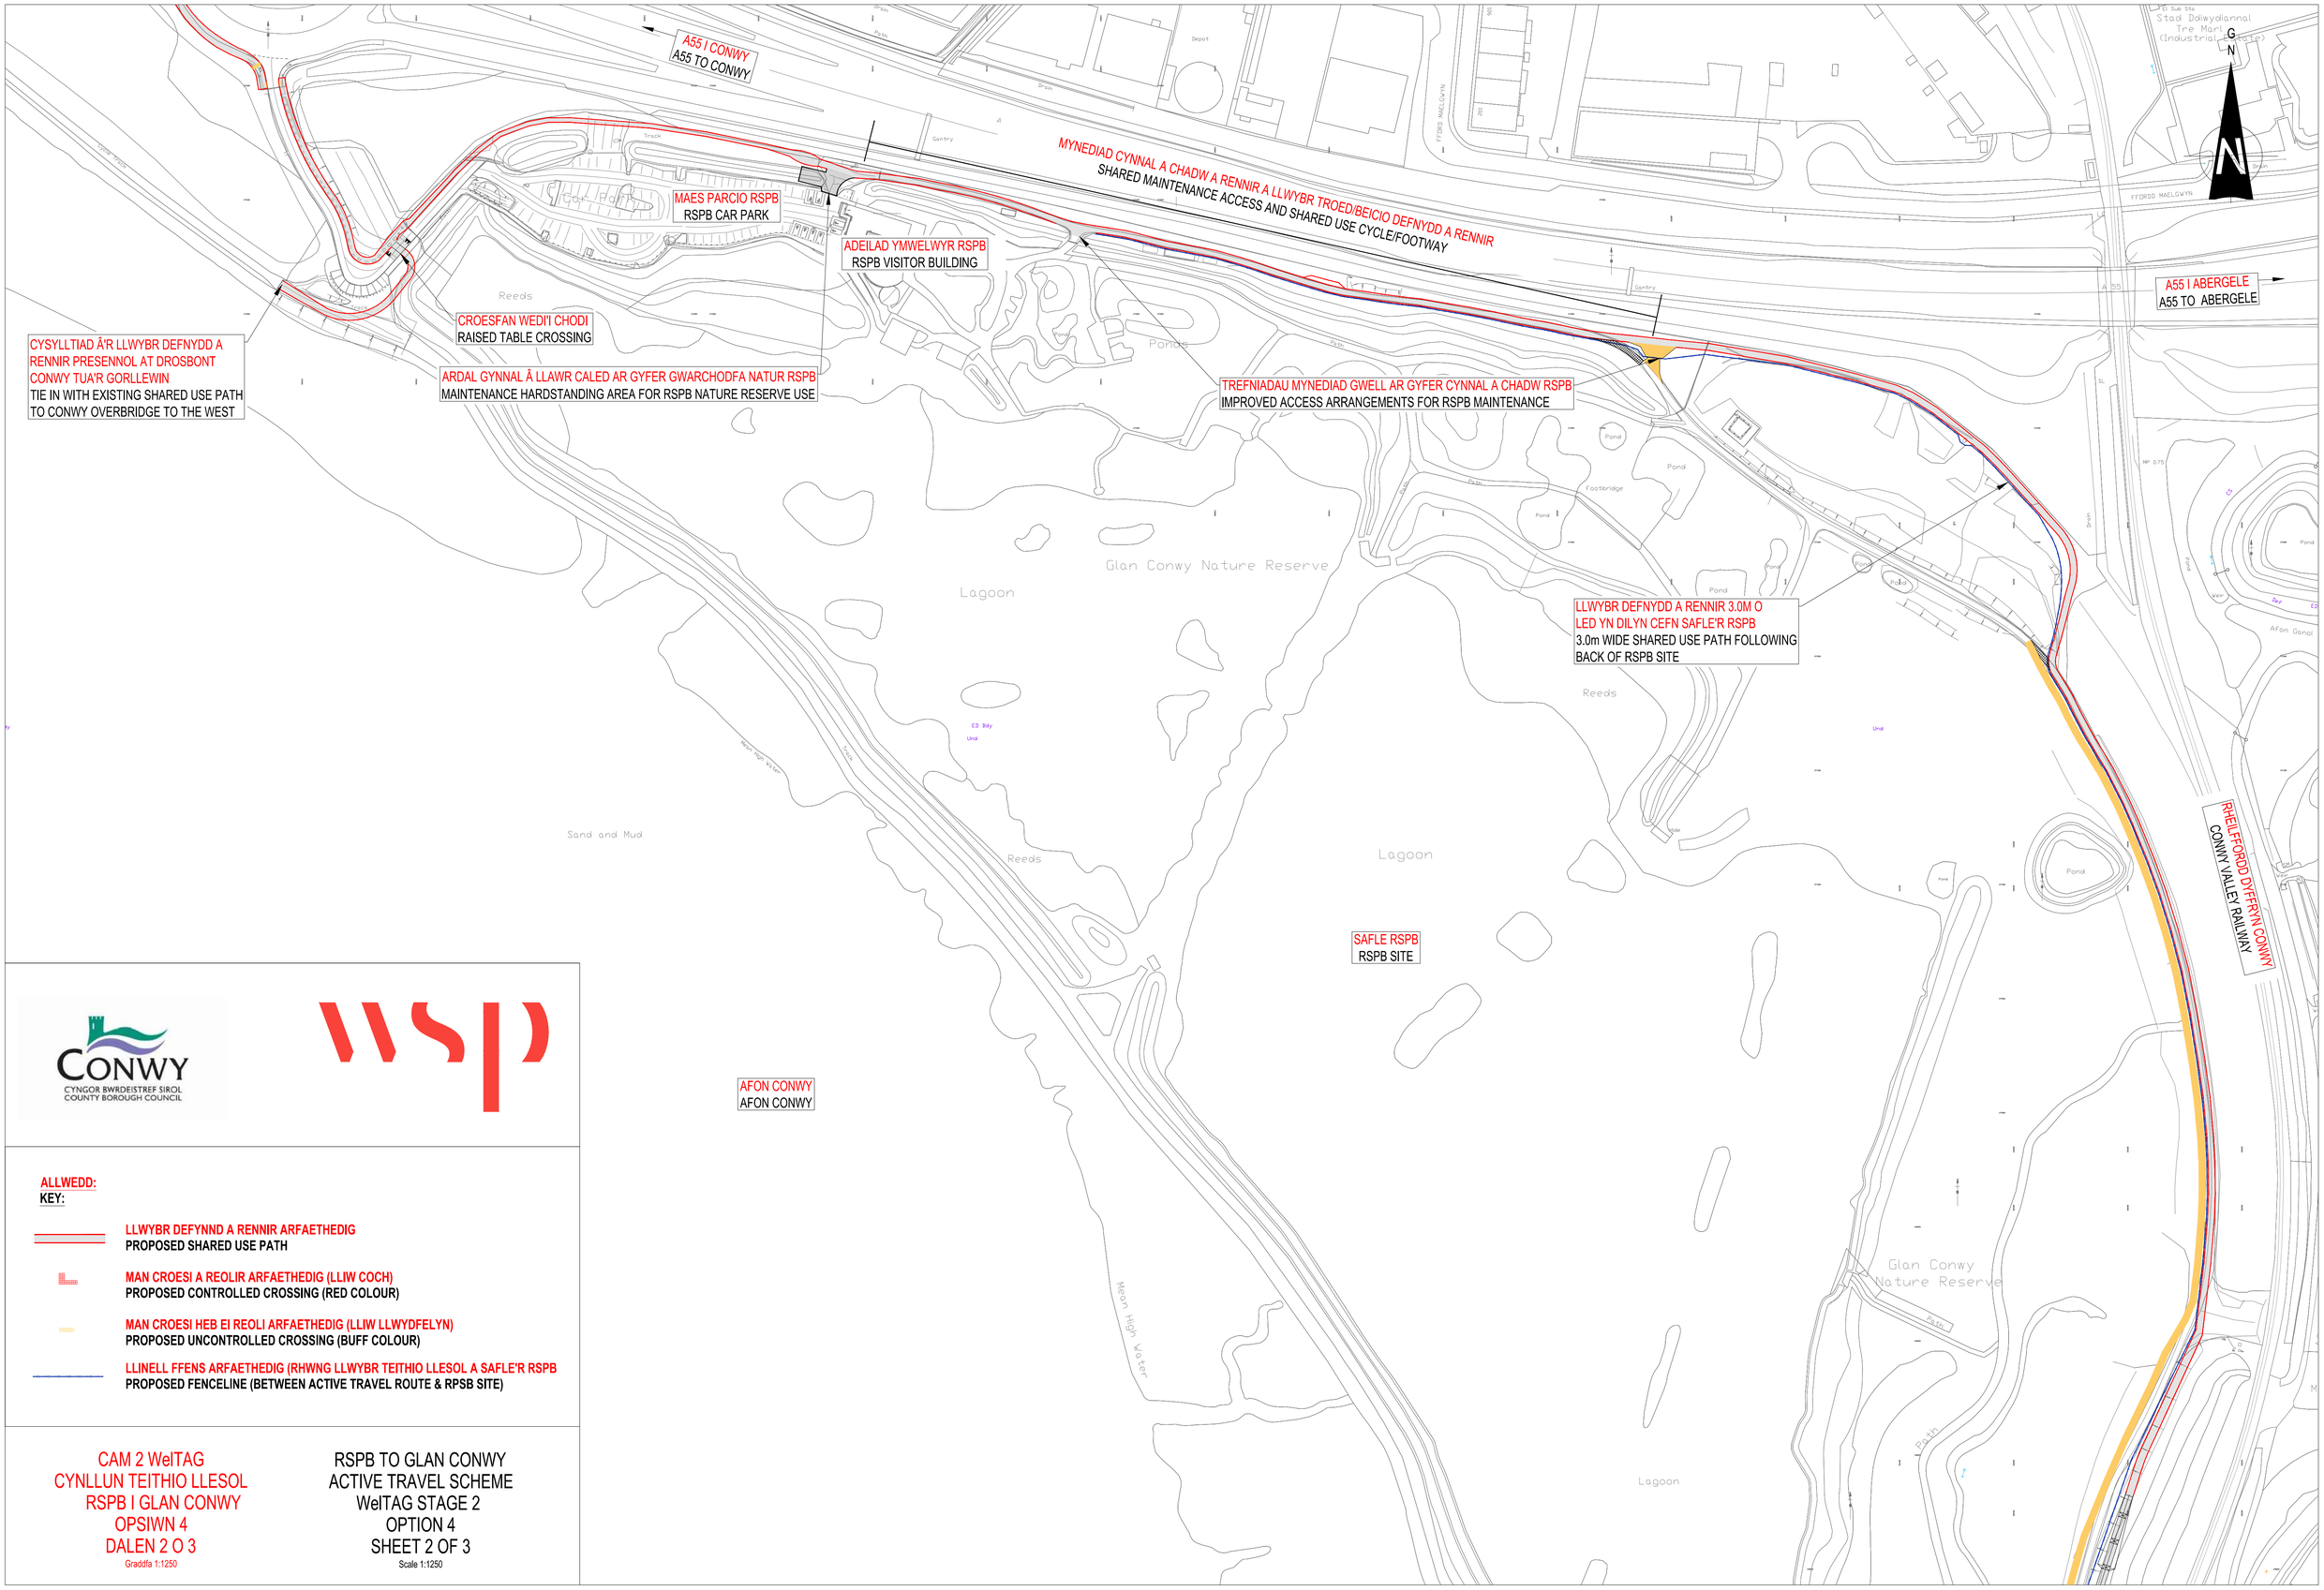

CONWY
CYNGOR BWRDEISTREF SIROL
COUNTY BOROUGH COUNCIL

wsp

ALLWEDD:
KEY:

- LLWYBR DEFYNND A RENNIR ARFAETHEDIG
  PROPOSED SHARED USE PATH
- MAN CROESI A REOLIR ARFAETHEDIG (LLIW COCH)
  PROPOSED CONTROLLED CROSSING (RED COLOUR)
- MAN CROESI HEB EI REOLI ARFAETHEDIG (LLIW LLWYDFELYN)
  PROPOSED UNCONTROLLED CROSSING (BUFF COLOUR)
- LLINELL FFENS ARFAETHEDIG (RHWNG LLWYBR TEITHIO LLESOL A SAFLE'R RSPB
  PROPOSED FENCELINE (BETWEEN ACTIVE TRAVEL ROUTE & RPSB SITE)

CAM 2 WelTAG
CYNLLUN TEITHIO LLESOL
RSPB I GLAN CONWY
OPSIWN 4
DALEN 2 O 3
Graddfa 1:1250

RSPB TO GLAN CONWY
ACTIVE TRAVEL SCHEME
WelTAG STAGE 2
OPTION 4
SHEET 2 OF 3
Scale 1:1250

A546 I DEGANWY
A546 TO DEGANWY

A55 I CONWY
A55 TO CONWY

A547 I CONWY
A547 TO CONWY

CYFLEUSTER DEFNYDD A RENNIR PRESENNOL
EXISTING SHARED USE FACILITY

LLWYBR TROED PRESENNOL
WEDI EI LEDU I 3.5M O LED
DROS STRWYTHUR TROSBONT
WIDENED EXISTING FOOTWAY
TO 3.5m WIDTH OVER BRIDGE
STRUCTURE

GORSAF CYFFORDD LLANDUDNO
LLANDUDNO JUNCTION STATION

A547 FFORDD CONWY
A547 CONWY ROAD

MAN CROESI PRESENNOL A
REOLIR GAN SIGNALAU
EXISTING SIGNAL CONTROLLED
CROSSING POINT

ARCHFARCHNAD TESCO
TESCO SUPERSTORE

CANOLFAN FUSNES CONWY
CONWY BUSINESS CENTRE

MAN CROESI WEDI EI REOLI Â
SIGNALAU
SIGNAL CONTROLLED
CROSSING POINT

CANOLFAN HAMDDEN
CYFFORDD LLANDUDNO
LLANDUDNO JUNCTION
LEISURE CENTRE

SINEMA CINEWORLD
CINEWORLD CINEMA

LLWYBR TROED PRESENNOL
WEDI EI LEDU I 3.5m O LED
WIDENED EXISTING FOOTWAY
TO 3.5m WIDTH

MAN CROESI HEB EI REOLI YR A55 TUA'R
GORLLEWIN AR SLIPFFORDD A SLIPFFORDD
YMADAEL TUA'R DWYRAIN YR A55
UNCONTROLLED CROSSING
POINT OF A55 WESTBOUND ON-SLIP
& A55 EASTBOUND OFF-SLIP

A55 CYFFORDD 18
A55 JUNCTION 18

A55 I ABERGELE
A55 TO ABERGELE

MYNEDIAD CYNNAL A CHADW

CONWY
CYNGOR BWRDEISTREF SIROL
COUNTY BOROUGH COUNCIL

wsp

ALLWEDD:
KEY:

- **LLWYBR DEFYNND A RENNIR ARFAETHEDIG**
  PROPOSED SHARED USE PATH
- **MAN CROESI A REOLIR ARFAETHEDIG (LLIW COCH)**
  PROPOSED CONTROLLED CROSSING (RED COLOUR)
- **MAN CROESI HEB EI REOLI ARFAETHEDIG (LLIW LLWYDFELYN)**
  PROPOSED UNCONTROLLED CROSSING (BUFF COLOUR)
- **LLINELL FFENS ARFAETHEDIG (RHWNG LLWYBR TEITHIO LLESOL A SAFLE'R RSPB**
  PROPOSED FENCELINE (BETWEEN ACTIVE TRAVEL ROUTE & RPSB SITE)

CAM 2 WelTAG
CYNLLUN TEITHIO LLESOL
RSPB I GLAN CONWY
OPSIWN 4
DALEN 3 O 3
Graddfa 1:1250

RSPB TO GLAN CONWY
ACTIVE TRAVEL SCHEME
WelTAG STAGE 2
OPTION 4
SHEET 3 OF 3
Scale 1:1250