CONWY
CYNGOR BWRDEISTREF SIROL
COUNTY BOROUGH COUNCIL

DEDDF RHEOLEIDDIO TRAFFIG Y FFYRDD 1984
CYNGOR BWRDEISTREF SIROL CONWY
(PROMENAD RHOS LLANDRILLO YN RHOS) (GWAHARDD AR AROS)
GORCHYMYN (ARBROFOL) 2022

Mae Cyngor Bwrdeistref Sirol Conwy wrth ddefnyddio'i bwerau dan Adrannau 9 a 10 o'r Ddeddf Rheoleiddio Traffig Ffyrdd 1984 (y cyfeirir ati o hyn ymlaen fel "y Ddeddf 1984") a phob pŵer arall sy'n galluogi ac ar ôl ymgynghori â Phrif Swyddog yr Heddlu yn unol â Rhan III Atodlen 9 Deddf 1984, yn gwneud y Gorchymyn canlynol -

1 Gellir galw'r Gorchymyn hwn yn "Cyngor Bwrdeistref Sirol Conwy (Promenad Rhos Llandrillo yn Rhos)(Gwahardd ar Aros) Gorchymyn (Arbrofol) 2022 ac fe ddaw i rym ar y 11 Awst 2022

2 Ac eithrio fel y darperir yn Erthygl 3 o'r Gorchymyn hwn ni chaiff neb, ac eithrio ar gyfarwyddyd neu gyda chaniatâd cwnstabl heddlu neu swyddog gorfodi sifil mewn lifrai, achosi na chaniatáu i unrhyw gerbyd aros ar unrhyw adeg ar y darn o ffordd a nodir yn yr Atodlen isod.

3 (1) Ni fydd unrhyw beth yn Erthygl 2 y Gorchymyn hwn yn ei gwneud yn anghyfreithlon i achosi neu ganiatáu i unrhyw gerbyd aros ar y darnau ffordd a gyfeirir atynt yn yr Erthyglau hynny, am gyhyd ag y bydd angen i ganiatáu -

(a) Unigolyn i fynd i mewn i gerbyd neu ddod allan ohono.

(b) Nwyddau i gael eu llwytho ar y cerbyd neu gael eu dadlwytho oddi arno.

(c) defnyddio'r cerbyd, os nad oes modd ei ddefnyddio'n hwylus i bwrpas o'r fath ar *unrhyw ffordd arall, mewn cysylltiad ag unrhyw rai o'r gweithgareddau canlynol,* sef -

  (i) Gweithrediadau adeiladu, dymchwel neu ddiwydiannol

  (ii) Symud unrhyw rwystr ar draffig

  (iii) Cynnal, gwella neu ailadeiladu'r darn[au] ffordd dan sylw

  (iv) Gosod, codi, newid, neu atgyweirio, ar dir cyfagos i'r darn(au) ffordd dan sylw, unrhyw garthffos, neu unrhyw brif bibell neu gyfarpar cyflenwi nwy, dŵr neu drydan, neu unrhyw offer telegyfathrebu fel y mae'r rheiny'n cael eu diffinio yn Neddf Telegyfathrebu 1984

(d) Galluogi i'r cerbyd gael ei ddefnyddio, os nad oes modd ei ddefnyddio'n hwylus i bwrpas o'r fath ar unrhyw ffordd arall, at wasanaeth awdurdod lleol neu gwmni gwasanaeth cyhoeddus, yn unol â phwerau neu ddyletswyddau statudol.

(e) Cerbyd darparwr gwasanaeth cyffredinol dan Adran 125 o Ddeddf Gwasanaethau Post 2000

(f) Galluogi'r cerbyd i aros gerbron neu yn agos at unrhyw adeilad sydd wedi ei leoli ar y darn[au] ffordd dan sylw neu'n gyfagos iddynt, am gyhyd ag y bydd angen rhesymol i'r cerbyd hwnnw aros yno mewn cysylltiad ag unrhyw briodas neu gynhebrwng

(g) Galluogi i'r cerbyd gael ei ddefnyddio i bwrpasau'r frigâd dân, yr heddlu neu ambiwlans

(2) Ni chaiff unrhyw beth yn Erthygl 2 y Gorchymyn hwn ei gwneud yn anghyfreithlon i achosi neu ganiatáu i gerbyd person anabl sy'n arddangos Bathodyn Person Anabl a disg parcio mewn lle perthnasol (y mae'r gyrrwr neu berson arall sy'n gyfrifol am y cerbyd wedi nodi amser dechrau'r cyfnod aros arno) i aros ar ran y ffordd y cyfeirir atynt yn yr Erthygl honno am gyfnod o ddim mwy na 3 awr (heb fod yn gyfnod a wahanwyd gan egwyl o lai nag 1 awr o gyfnod blaenorol o aros gan yr un cerbyd ar yr un diwrnod)

4. Bydd y Gorchymyn hwn yn aros yn ei le am gyfnod o ddim mwy na 18 mis ar ôl y dyddiad y daeth i rym Bydd yr Awdurdod Lleol yn ystyried yr holl wrthwynebiadau i'r gorchymyn parhaol ar ôl y 3 Chwefror 2023

Atodlen

Gwahardd aros ar unrhyw adeg

Promenad Rhos	**Ochr orllewinol;** o bwynt 81 metr i'r gogledd o'i chyffordd â Penrhyn Avenue am 41 metr i gyfeiriad y gogledd	L/1/02/22/09A e

RHODDWYD o dan Sêl Gyffredin Cyngor Conwy ar y 29 niwrnod o Gorffennaf Dwy fil a dau ar hugain

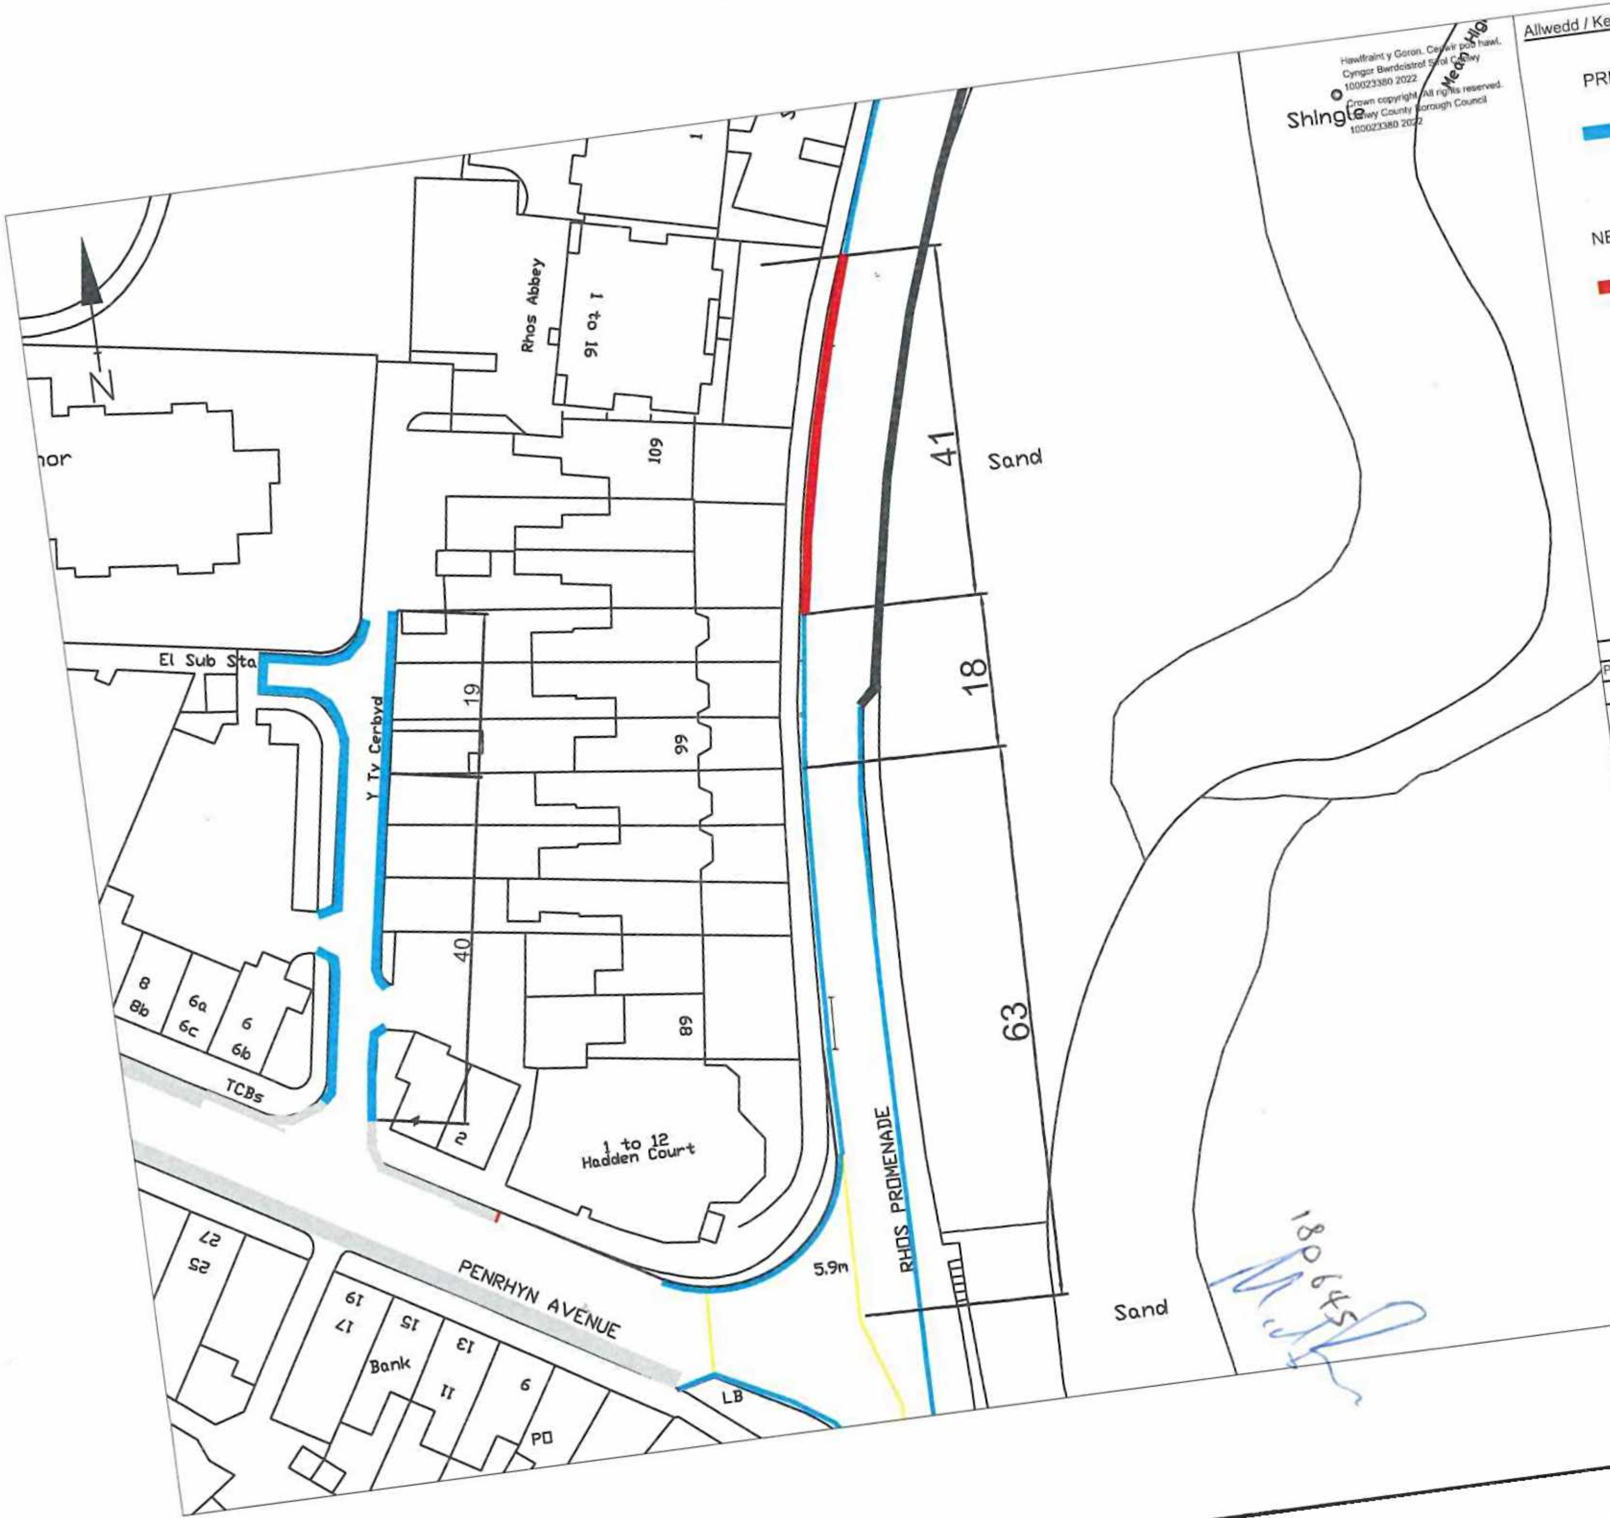

Hawlfraint y Goron. Cedwir pob hawl. Cyngor Bwrdeistref Sirol Conwy 100023380 2022

Crown copyright. All rights reserved. Conwy County Borough Council 100023380 2022

Allwedd / Key:

PRESENOL /EXISTING

Dim aros ar unrhyw adeg
No waiting at any time

NEWYDD / NEW

Dim aros ar unrhys adeg
No waiting at any time.

Ph/Rev	Details	Rev by	Chk by	Date

REVISIONS

CONWY
CYNGOR BWRDEISTREF SIROL
COUNTY BOROUGH COUNCIL

Geraint Edwards, BEng (Hons) CEng FICE

Pennaeth Gwasanaeth
CYNGOR BWRDEISTREF SIROL CONWY
Yr Amgylchedd, Ffyrdd a Chyfleusterau
Blwch Post 1
Conwy
LL30 9GN

Head of Service
CONWY COUNTY BOROUGH COUNCIL
Environment, Roads and Facilities
PO Box 1
Conwy
LL30 9GN

Adain / Section:
Yr Amgylchedd, Ffyrdd a Chyfleusterau
Environment Roads and Facilities

Prosiect / Project:
Gwharddiadau aros
Waiting restrictions
Rhos Promenade
Llandrillo yn Rhos / Rhos on Sea

Graddfa / Scale: NTS

Dyddiad / Date: 22/07/22

Darluniwyd gan / Drawn by: JCS

Gwiriwyd gan / Checked by:

Llun Rhif / Drawing No: L/1/02/22/09A.e

Rev:

ROAD TRAFFIC REGULATION ACT 1984
CONWY COUNTY BOROUGH COUNCIL
(RHOS PROMENADE RHOS ON SEA) (PROHIBITION OF WAITING)
(EXPERIMENTAL) ORDER 2022

Conwy County Borough Council, in exercise of its powers under section 9 and 10 of the Road Traffic Regulation Act 1984 (hereinafter referred to as "the 1984 Act"), and of all other enabling powers, and after consultation with the Chief Officer of Police in accordance with Part III of Schedule 9 to the 1984 Act, hereby makes the following Order

1. The Order may be cited as Conwy County Borough Council (Rhos Promenade Rhos on Sea) (Prohibition of Waiting) (Experimental) Order 2022" and shall come into operation on the 11 August 2022.

2 Save as provided in Article 3 of this Order no person shall, except upon the direction or with the permission of a police constable or civil enforcement officer in uniform, cause or permit any vehicle to wait at any time in the length of road specified in the Schedule hereto.

3 (1) Nothing in Article 2 of this Order shall render it unlawful to cause or permit any vehicle to wait in the length of road referred to therein for so long as may be necessary to enable -

(a) A person to board or alight from the vehicle

(b) Goods to be loaded on to or unloaded from the vehicle

(c) The vehicle, if it cannot conveniently be used for such purposes in any other road, to be used in connection with any of the following operations, namely.-

  (i) Building, industrial or demolition operations.

  (ii) The removal of any obstruction to traffic

  (iii) The maintenance, improvement or reconstruction of the said length(s) of road.

  (iv) The laying, erection, alteration or repair, in or in land adjacent to the said length(s) of road, of any sewer or of any main pipe or apparatus for the supplying of gas, water, or electricity, or of any Telecommunications apparatus as defined in the Telecommunications Act, 1984

(d) The vehicle, if it cannot conveniently be used for such purposes in any other road to be used in the service of a local authority or a public utility company in pursuance of statutory powers or duties.

(e) The vehicle of a universal service provider under the Section 125 of the Postal Services Act 2000

(f) The vehicle to wait at or near to any premises situated on or adjacent to the said length(s) of road for so long as such waiting by that vehicle is reasonably necessary in connection with any wedding or funeral.

(g) The vehicle to be used for fire brigade, police or ambulance purposes.

(2) Nothing in Article 2 of this Order shall render it unlawful to cause or permit a disabled person's vehicle which displays in the relevant position a disabled person's badge, and a parking disc (on which the driver, or other person in charge of the vehicle has marked the time at which the period of waiting began), to wait in the lengths of road referred to in that Article for a period not exceeding 3 hours (not being a period separated by an interval of less than 1 hour from a previous period of waiting by the same vehicle in the same day).

4. This Order shall remain in place for a period not exceeding 18 months from the date on which it came into operation. The Local Authority will consider all objections to the making of the permanent order after 3 February 2023.

Schedule – Prohibition of waiting at any time

Rhos Promenade	**Western side;** from a point 81 metres north of its junction with Penrhyn Avenue for a distance of 41 metres in a northerly direction.	L/1/02/22/09A.e

GIVEN under the Common Seal of Conwy County Borough Council this 29 day of July Two thousand and twenty two

Gosodwyd SÊL GYFFREDIN of CYNGOR SIR CONWY yma ym mhresenoldeb:

The COMMON SEAL of CONWY COUNTY BOROUGH COUNCIL was hereunto affixed in the presence of :

Swyddog Selio Awdurdodedig.
Authorised Sealing Officer