


Hawlfraint y Goron a howliau cronfa ddata 2025 Arolwg Ordnans 100023380.
Mae telerau ac amodau'n gysylltiedig a defnyddio'r data hwn.
© Crown copyright and database rights 2025 Ordnance Survey 1002023380.
Use of this data is subject to terms and conditions.

MANYLION ARWYDD / SIGN DETAIL

| | | | |
|---|---|---|---|
| Scheme Ref. | ANABL | | |
| SignRef. | 1 | x-height | 20.0 |
| Letter colour | BLACK | SIGN FACE | |
| Background | WHITE | Width | 250MM |
| Border | BLACK | Height | 500MM |
| Material CLASS-1 | | Area | 0.13SQ.M |

MANYLION MARC FFORDD / ROAD MARKING DETAIL

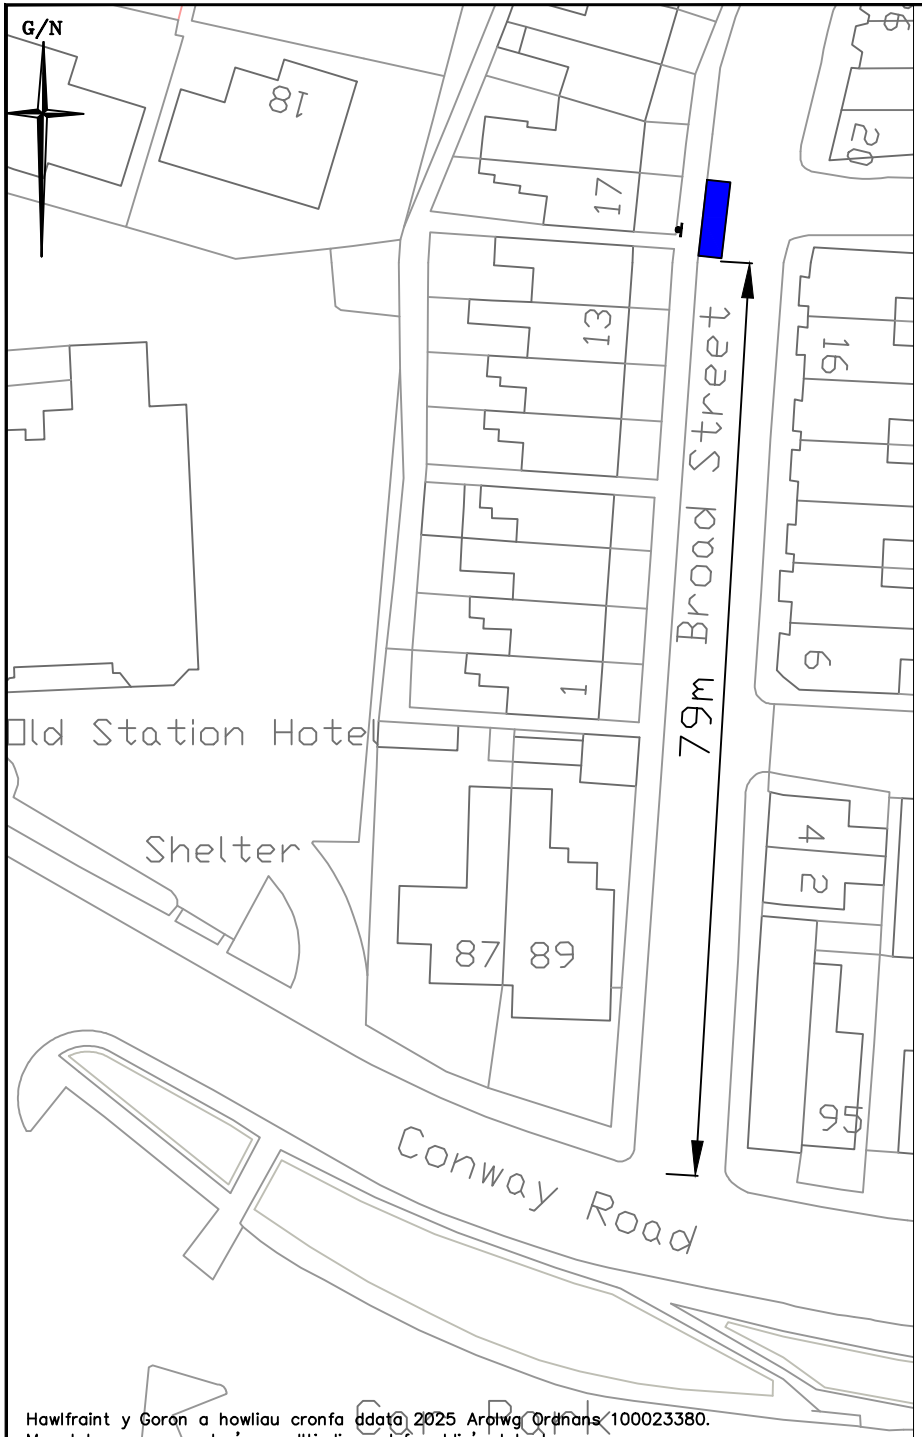


ALLWEDD / KEY:

Marcio bae arfaethedig - TRSGD 1028.4
Proposed bay marking - TRSGD 1028.4

Post newydd (76mm) a godi arwydd S1
New post (76mm) a erect sign S1

NODDIAU / NOTES:

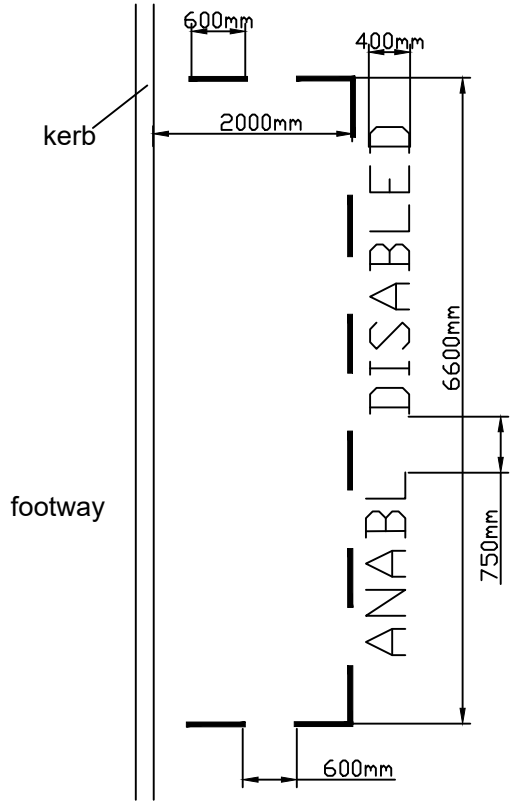Rhaid darparu pob marc ffordd gerbydau yn unol a Rheoliadau a Chyfarwyddiadau Cyffredinol Arwyddion Traffig 2016, y Llawlyfr Arwyddion Traffig (Penodau 1-8), a darluniau gwaith Llywodreath Cymru - Rhaid darparu testun Cymraeg uwch ben y testun Saesneg, yn unol a pholisi Conwy.

All carriageway markings must be provided in accordance with the Traffic Signs and General Directions 2016, the Traffic Signs Manual (Chapters 1-8), and Welsh Assembly Government working drawings - Welsh text must be provided above English text, as per Conwy policy.

Pob dimensiwn mewn milimedrau oni bai y dangosir.
All dimensions are in millimetres unless stated.

TEITL/ TITLE

Gorchymyn Bae Parcio Preswylwyr Anabl 2025
Disabled Person's Parking Bay Order 2025

17 Broad Street
Llandudno Junction

| | | | | |
|---|---|---|---|---|
| A | | | | |
| | | | | |
| Ph/Rev | Manylion / Details | Diwyg Ph | Gwir gan | Dyddiad |
| DIWYGIADAU / REVISIONS (Os yw'n berthnasol / When applicable). | | Rev by | Chk by | Date |

CONWY
CYNGOR BWRDEISTREF SIROL
COUNTY BOROUGH COUNCIL

Geraint Edwards, BEng (Hons) CEng FICE

Pennaeth Yr Amgylchedd, Ffrydd a Chyfleusterau
CYNGOR BWRDEISTREF SIROL CONWY
Bwlch Post 1
Conwy
LL32 9GN

Head of Environment, Roads and Facilities
CONWY COUNTY BOROUGH COUNCIL
PO Box1
Conwy
LL32 9GN

GRADDFA/ SCALE:
Ddim i Raddfa - Not to Scale

DARLUNIWYDD/ DRAWN BY:
JTG

AWDURDODWYD/ AUTHORISED BY:
JCS

DYDDIAD/ DATE:
Ionawr/ January 2025

LLUN RHIF/ DWG NO:
L/30/14/25/03